

ILLUSTRATION



CONTEXT MAP



CONSULTANTS

ARCHITECTURAL
PATRICK McCUSKER ARCHITECTURE INC.
3430 BENOUILIN ROAD,
KELOWNA, B.C. V1W 4M5
CONTACT: PATRICK McCUSKER, AIBC, AAA, MRAIC
TEL: 778.484.0223 e-mail: pat@pmccarch.com

CIVIL
APLIN MARTIN CONSULTANTS LTD.
454 LEON AVENUE
KELOWNA, B.C. V1Y 6J3
CONTACT: CORY BARKER, P. Eng.
TEL: 250.448.0157 e-mail: kelowna@aplinmartin.com

LANDSCAPE
OUTLAND DESIGN LANDSCAPE ARCHITECTURE
206-1889 SPALL ROAD
KELOWNA, B.C. V1Y 4R2
CONTACT: FIONA BARTON
TEL: 250.868.9270 e-mail: fiona@outlanddesign.ca

SURVEY
RUNNALLS DENBY LAND SURVEYING
258A LAWRENCE AVENUE
KELOWNA, B.C. V1Y 6L2
CONTACT: NEIL DENBY
TEL: 250.763.7322 e-mail: neil@runnallsdenby.com

DRAWING INDEX

- DP0.00 COVER SHEET
- DP1.02 SITE PLAN OVERALL
- DP1.03 SITE PLAN OVERALL (PHASING PLAN)
- DP1.04 PHASE 01 SITE PLAN AT ROOF LEVEL
- DP1.05 AMENITY SPACE DIAGRAM
- DP1.06 PRIVATE OPEN SPACE DIAGRAM
- DP1.07 SITE PLAN AT LEVEL -02
- DP1.08 SITE PLAN AT LEVEL -01
- DP1.09 SITE PLAN AT RESIDENTIAL 01
- DP1.10 SITE PLAN AT RESIDENTIAL 03
- DP1.11 SITE PLAN AT RESIDENTIAL 06
- DP1.12 SITE PLAN AT ROOF
- DP1.21 AVERAGE GRADE ANALYSIS
- DP2.01 BUILDING 01 - L-2
- DP2.02 BUILDING 01 - L-1
- DP2.03 OVERALL PLAN- BUILDING 01 RESIDENTIAL 01
- DP2.04 OVERALL PLAN- BUILDING 01 RESIDENTIAL 02
- DP2.05 OVERALL PLAN- BUILDING 01 RESIDENTIAL 03
- DP2.06 OVERALL PLAN- BUILDING 01 RESIDENTIAL 04
- DP2.07 OVERALL PLAN- BUILDING 01 RESIDENTIAL 05
- DP2.08 OVERALL PLAN- BUILDING 01 RESIDENTIAL 06
- DP2.09 OVERALL PLAN- BUILDING 01 RESIDENTIAL ROOF
- DP2.11 BUILDING 02 - L-2
- DP2.12 BUILDING 02 - L-1
- DP2.13 OVERALL PLAN- BUILDING 02 RESIDENTIAL 01
- DP2.14 OVERALL PLAN- BUILDING 02 RESIDENTIAL 02
- DP2.15 OVERALL PLAN- BUILDING 02 RESIDENTIAL 03
- DP2.16 OVERALL PLAN- BUILDING 02 RESIDENTIAL 04
- DP2.17 OVERALL PLAN- BUILDING 02 RESIDENTIAL 05
- DP2.18 OVERALL PLAN- BUILDING 02 RESIDENTIAL 06
- DP2.19 OVERALL PLAN- BUILDING 02 RESIDENTIAL ROOF
- DP2.41 UNIT PLANS
- DP2.42 UNIT PLANS
- DP2.43 UNIT PLANS
- DP2.44 UNIT PLANS
- DP2.45 UNIT PLANS
- DP2.46 UNIT PLANS
- DP2.47 UNIT PLANS
- DP2.48 UNIT PLANS
- DP2.49 UNIT PLANS
- DP2.50 UNIT PLANS
- DP2.51 UNIT PLANS
- DP2.52 UNIT PLANS
- DP2.53 UNIT PLANS
- DP2.71 UNIT DECK AREA ANALYSIS
- DP2.72 UNIT DECK AREA ANALYSIS
- DP3.01 ELEVATIONS BUILDING 01
- DP3.02 ELEVATIONS BUILDING 02
- DP3.03 ELEVATIONS BUILDING 02
- DP3.04 ELEVATIONS BUILDING 02
- DP3.05 COLOURED BUILDING 01
- DP3.06 COLOURED BUILDING 01
- DP3.07 COLOURED BUILDING 02
- DP3.08 COLOURED BUILDING 02
- DP3.11 CONTEXT ELEVATIONS
- DP3.21 ENLARGED PARTIAL COLOURED ELEVATION
- DP3.31 ILLUSTRATIONS
- DP4.01 BUILDING SECTIONS
- DP4.02 SITE SECTIONS

PROJECT STATISTICS

ADDRESS: 2750 OLLALA ROAD
LEGAL: LOT A DISTRICT LOT 2689 OSOYOOS DIVISION
YALE DISTRICT PLAN 28409 EXCEPT PART IN PLAN EPP85670
ZONING: CD9
PERMITTED USE: APARTMENT

SITE AREA:	8404 sq.m.
	90467 sq.ft.
	0.8405 ha

SETBACKS:	<table><tr><th>ALLOWED (m)</th><th>PROPOSED (m)</th></tr><tr><td>At Chain Road</td><td></td></tr><tr><td>Up to 2 Storeys</td><td>6.0</td></tr><tr><td>3-4 Storeys</td><td>9.0</td></tr><tr><td>At Hawthorne</td><td></td></tr><tr><td>Up to 2 Storeys</td><td>15.0</td></tr><tr><td>3-4 Storeys</td><td>30.0</td></tr><tr><td>6th Storey</td><td>32.0</td></tr><tr><td>At All</td><td></td></tr><tr><td>Up to 2 Storeys</td><td>15.0</td></tr><tr><td>3-4 Storeys</td><td>18.0</td></tr><tr><td>4 Storey and Over</td><td>21.0</td></tr></table>	ALLOWED (m)	PROPOSED (m)	At Chain Road		Up to 2 Storeys	6.0	3-4 Storeys	9.0	At Hawthorne		Up to 2 Storeys	15.0	3-4 Storeys	30.0	6th Storey	32.0	At All		Up to 2 Storeys	15.0	3-4 Storeys	18.0	4 Storey and Over	21.0
ALLOWED (m)	PROPOSED (m)																								
At Chain Road																									
Up to 2 Storeys	6.0																								
3-4 Storeys	9.0																								
At Hawthorne																									
Up to 2 Storeys	15.0																								
3-4 Storeys	30.0																								
6th Storey	32.0																								
At All																									
Up to 2 Storeys	15.0																								
3-4 Storeys	18.0																								
4 Storey and Over	21.0																								

SITE COVERAGE: Allowable Maximum: 40% of Parcel Area
(Building Footprints + Pav)

FLOOR AREA RATIO: Allowable Maximum: 1.75
(Sum of all Building Rates)

HEIGHT: Allowable

Maximum: 22.5m (73.8 ft)

PRIVATE OPEN SPACE: Required: 40% of Parcel Area
(Including Private Residential Patios and Private Rooftop Decks)

AMENITY AREA: Required minimum 15 sq m per One bedroom Units (15 Units)

Required minimum 25 sq m per Two+ Bedroom Units (85 Units)

(Including Greenhouse, Amenity Room, Rooftop Herb Garden, Sidewalk, Pool Area and Common Courtyard)

PARKING: Required 1.0 stall/ 1 bedroom (18 suites)
Required 1.5 stall/ 2 bedroom (80 suites)
Required 2.0 stall/ 2+ bedroom (02 suites)

Small car allowance (30% of required stalls)

LOADING.

BIKE STORAGE Required type 1 (0.5/UNIT)
Required type 2 (0.1/UNIT)

BYLAW ANALYSIS

ALLOWED	REQUIRED	PROPOSED
3361.8 sq.m.	2896.5 sq.m.	3361.8 sq.m.
36186.8 sq.ft.	31173.0 sq.ft.	36186.8 sq.ft.

14707.7 sq.m.	12416.7 sq.m.
158317.3 sq.ft.	133592.0 sq.ft.

BUILDING 01	ALLOWED	PROPOSED
22.5 m	<22.5 m	22.5 m
73.8 ft	<73.8 ft	73.8 ft

BUILDING 02	ALLOWED	PROPOSED
22.5 m	<22.5 m	22.5 m
73.8 ft	<73.8 ft	73.8 ft

REQUIRED	PROPOSED
3361.8 sq.m.	4227.9 sq.m.
36186.8 sq.ft.	45509.0 sq.ft.

REQUIRED	PROPOSED
225.0 sq.m.	225.0 sq.m.
2421.0 sq.ft.	2421.0 sq.ft.
2125.0 sq.m.	2125.0 sq.m.
22865.0 sq.ft.	22865.0 sq.ft.
TOTAL REQUIRED	2350.0 sq.m.
	25286.0 sq.ft.
	2649.8 sq.m.
	28522.0 sq.ft.

REQUIRED	19 stalls
REQUIRED	120 stalls
REQUIRED	4 stalls
SUBTOTAL	142 stalls

VISITOR STALLS REQUIRED	15 stalls
-------------------------	-----------

VISITOR STALLS PROVIDED	15 stalls
-------------------------	-----------

TOTAL STALLS REQUIRED	157 stalls
-----------------------	------------

TOTAL STALLS PROVIDED	185 stalls
-----------------------	------------

SMALL CARS PERMITTED	47 stalls
----------------------	-----------

SMALL CARS PROPOSED	30 stalls
---------------------	-----------

LOADING SPACES REQUIRED	5 spaces
-------------------------	----------

LOADING SPACES PROVIDED	2 spaces
-------------------------	----------

REQUIRED TYPE 1	50 lockers
REQUIRED TYPE 2	10 lockers
TOTAL BIKE STRO REQUIRED	60 lockers
TOTAL BIKE STRO PROVIDED	64 lockers

AREA ANALYSIS (BLOCK PLANS AND UNITS)

PARKADE AREAS	
LEVEL -02	50564 sq.ft.
LEVEL -01	50528 sq.ft.

BUILDING FLOOR AREAS	
Building 01	Area (sq ft)
LEVEL 01	15077
LEVEL 02	15032
LEVEL 03	8880
LEVEL 04	8880
LEVEL 05	8880
LEVEL 06	8410

Sum Building 01 and Building 02 at Level 01 for Site Coverage:	30229 sq.ft.
--	--------------

Building 02	Area (sq ft)
LEVEL 01	15220
LEVEL 02	15220
LEVEL 03	8925
LEVEL 04	8925
LEVEL 05	8925
LEVEL 06	8025

TOTAL	133592 PM
-------	-----------

UNIT BREAKDOWN

Unit	Bedrooms	Area Unit (sq ft)	Quantity at Building 01	Quantity at Building 02	Total Quantity	Total Area (sq ft)
A conc1	2	1032	5	3	8	8256
A conc2	2	1135	1	0	1	1135
A wood	2	989	8	4	12	11868
B conc	1	733	2	4	6	4398
B wood	1	679	4	8	12	8148
C1 (@ building 01)	2	1122	4	0	4	4488
C2 (@ building 02)	2	1120	0	6	6	6720
D	2	1066	8	8	16	17056
E1 (one decks @ vineyard)	2	1045	3	0	3	3135
E2 (two decks @ courtyard)	2	1042	3	0	3	3126
F1	2	1260	8	0	8	10080
F2	2	1256	1	0	1	1256
G	2	1169	2	0	2	2338
H	2	1509	0	2	2	3018
I	2	1092	0	4	4	4368
J	2	1561	0	2	2	3122
K	2	1131	0	3	3	3393
L	2	1117	0	3	3	3351
M	2	1708	1	0	1	1708
N	2	1755	0	1	1	1755
P	2	1375	2	0	2	2750
TOTAL			52	48	100	105489

AREA ANALYSIS (PRIVATE DECKS)

DECK AREA ANALYSIS

Unit	Deck Area (sq ft)	Quantity at Building 01	Quantity at Building 02	Total Quantity	Total Deck Area (sq ft)
A conc1	148	5	3	8	1184
A conc2	158	1	0	1	158
A wood	90	8	4	12	1080
B conc	119	2	4	6	714
B wood	114	4	8	12	1368
C1 (@ building 01) - LEVEL 03	1461	1	0	1	1461
C1 (@ building 01) - LEVEL 04,05,06	177	3	0	3	531
C2 (@ building 02)	852	2	8	10	8560
D - LEVEL 03	856	2	8	10	8560
D - LEVEL 04,05,06	129	6	0	6	774
E1 (one decks @ vineyard) -LEVEL 03	3235	1	0	1	3235
E1 (one decks @ vineyard) -LEVEL 04,05	144	2	0	2	288
E2 (two decks @ courtyard) -LEVEL 03	1680	1	0	1	1680
E2 (two decks @ courtyard) -LEVEL 04,05	218	2	0	2	436
F1	509	8	0	8	4072
F2	600	1	0	1	600
G	200	2	0	2	400
H	169	0	2	2	338
I	293	0	4	4	1172
J	205	0	2	2	410
K - LEVEL 03	1649	0	1	1	1649
K - LEVEL 04, 05	116	0	2	2	232
L - LEVEL 03	1884	0	1	1	1884
L - LEVEL 04,05	117	0	2	2	234
M	1106	1	0	1	1106
N	905	0	1	1	905
P	561	2	0	2	1122
TOTAL		52	48	100	36445

2 20200309 REISSUED FOR DP
1 20190730 ISSUED FOR DP

No.	Date	Description
		Revisions

PM

PATRICK McCUSKER
ARCHITECTURE INC.

AAA MAIBC MRAIC

3430 BENOUILIN ROAD
KELOWNA, BC V1W 4M5
~ Phone: 778-484-0223 ~
~ pat@pmccarch.com
www.pmccarch.com


project title
LAKEVIEW VILLAGE
PHASE 01
APARTMENTS
2750 OLLALA ROAD
WEST KELOWNA, BC
project no. 3382

drawing title
COVER SHEET

designed	PMC	scale	3/32" = 1'-0"
drawn	JB		
checked	PMC		
drawing no.			

DP0.00

plotted 2020-03-09 5:26:07 PM

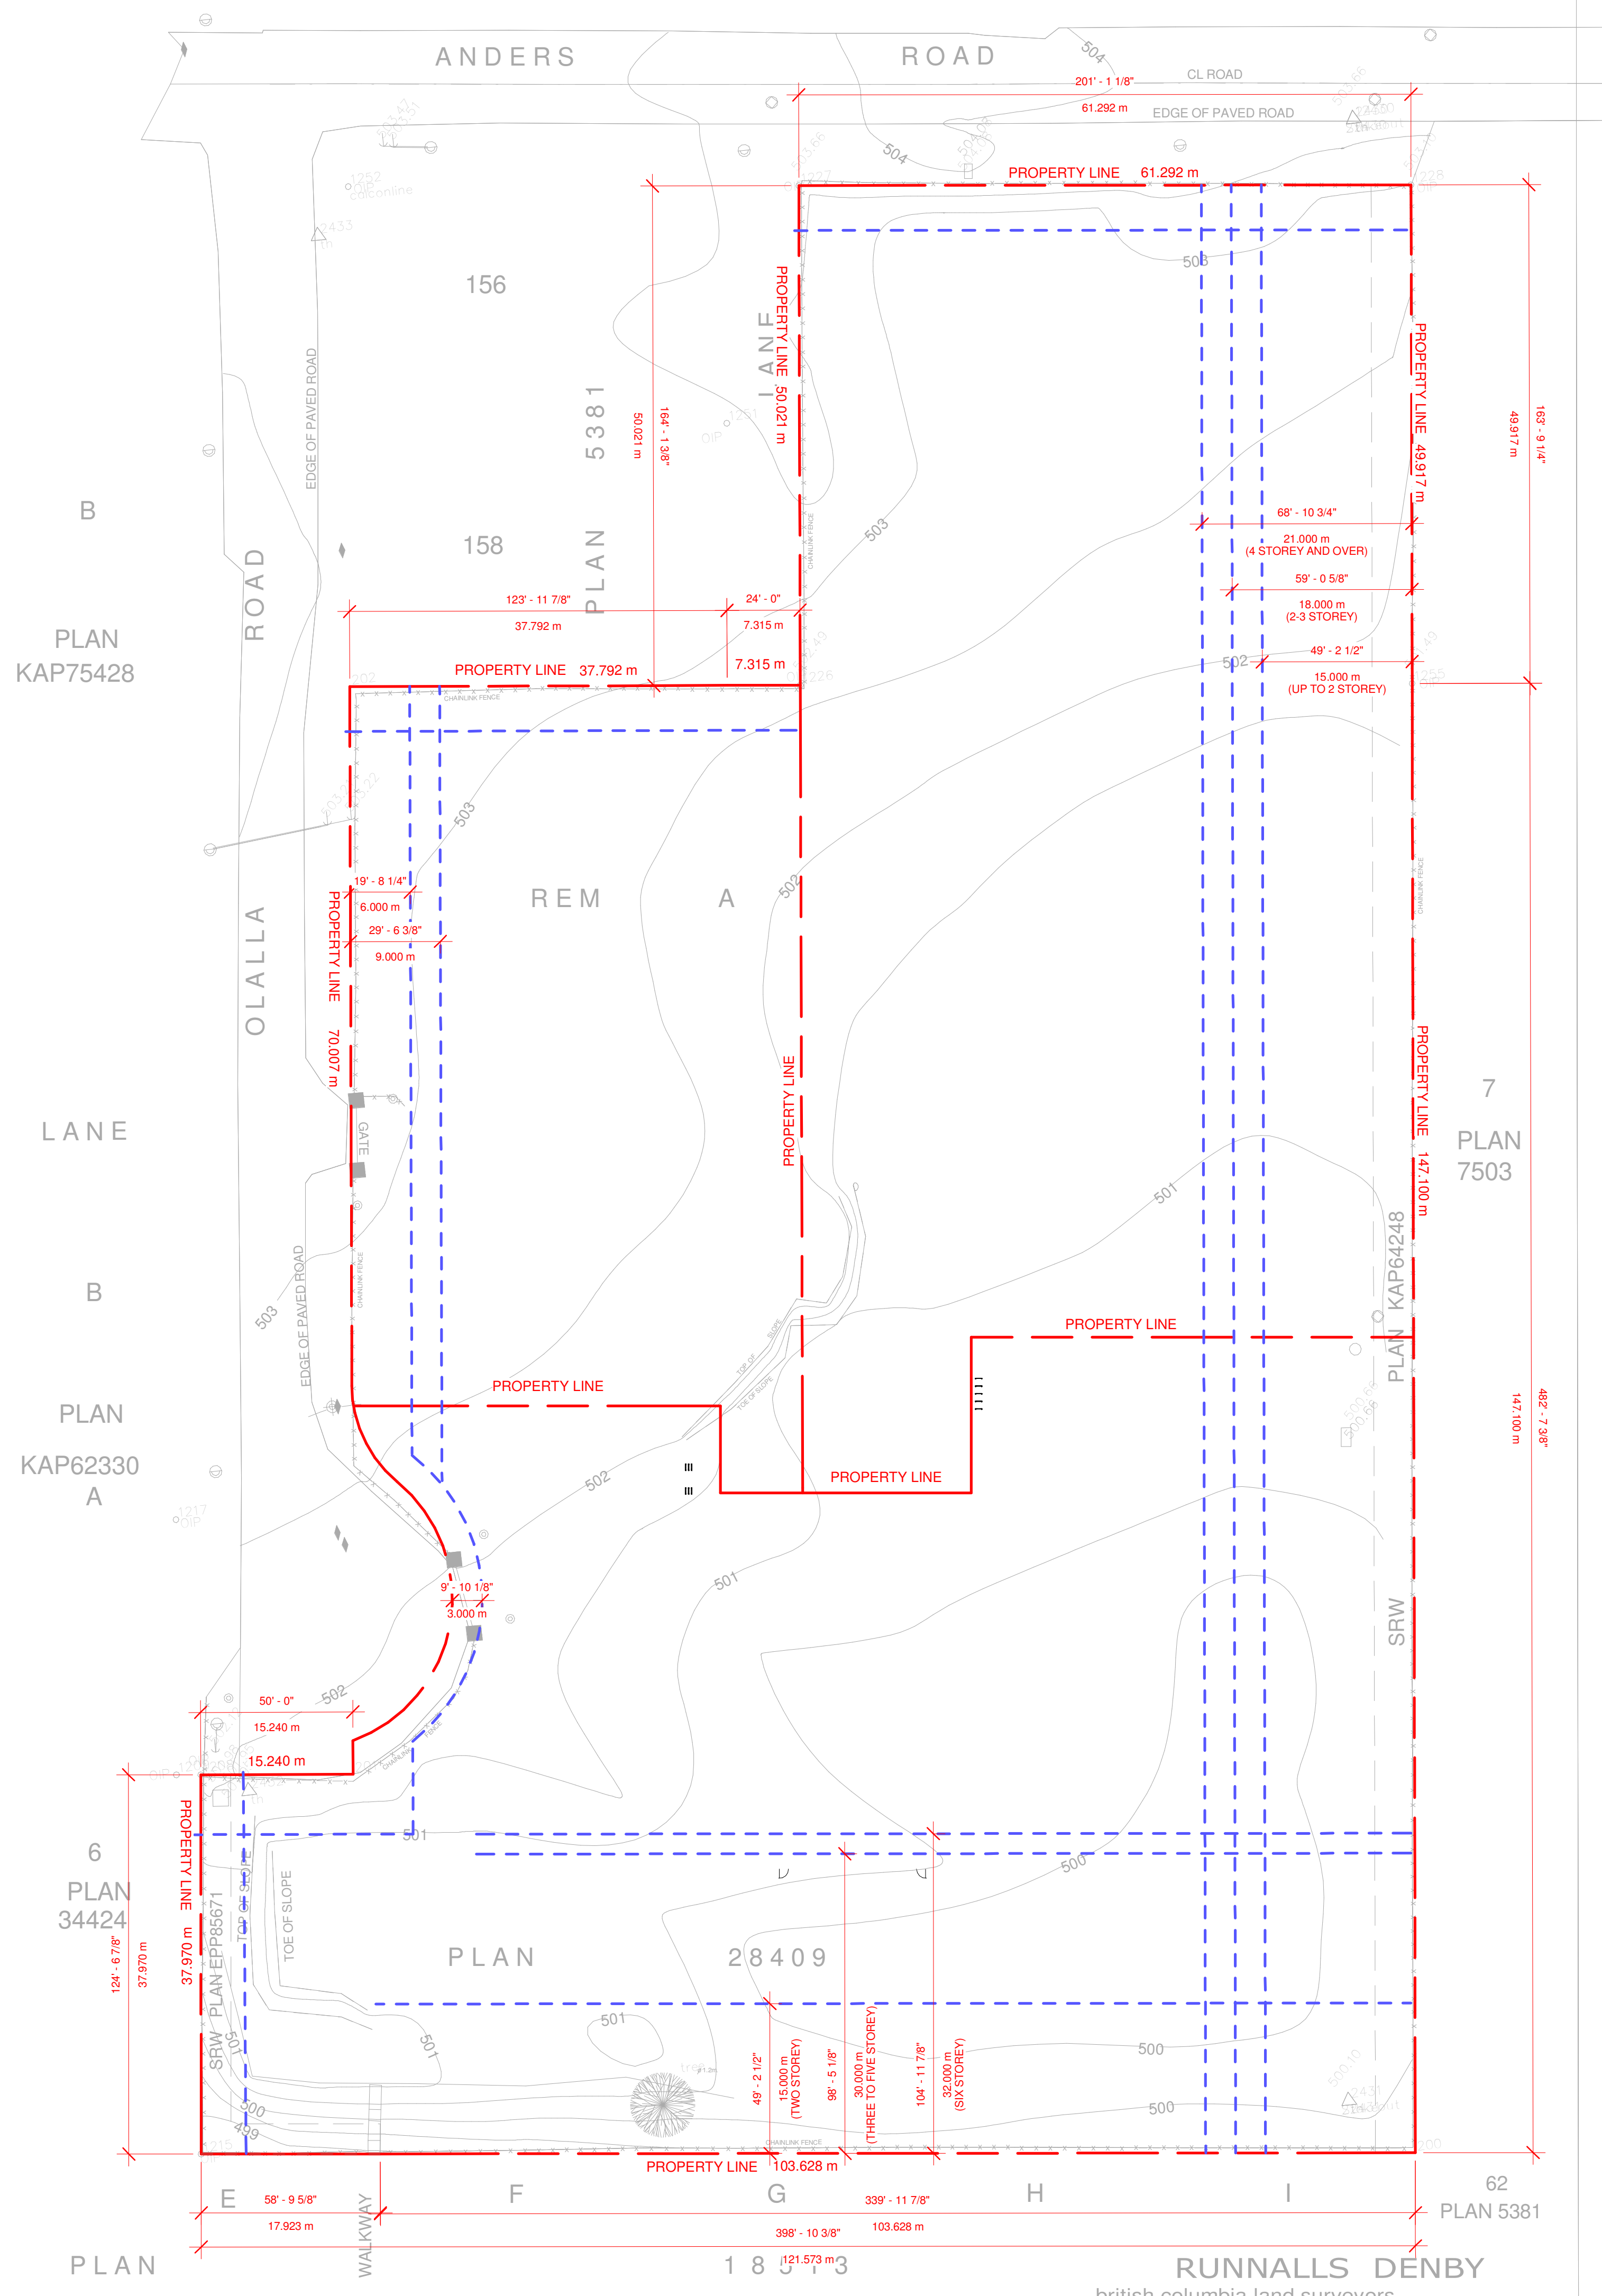

2	20200309	REISSUED FOR DP
1	20190730	ISSUED FOR DP

No.	Date	Description
Revisions		



PATRICK McCUSKER
ARCHITECTURE INC.

AAA	MAIBC	MRAIC
-----	-------	-------

3430 BENVOLIN ROAD
KELOWNA BC V1W 4M5
~ Phone:778-484-0223 ~
pat@pmccarch.com
www.pmccarch.com

project title

LAKEVIEW VILLAGE
PHASE 01
APARTMENTS


2750 OLLALA ROAD
WEST KELOWNA, BC

project no. 3382

drawing title
SITE PLAN OVERALL

designed	PMC	scale	1 : 400
drawn	JB		
checked	PMC		
drawing no.			

DP1.02

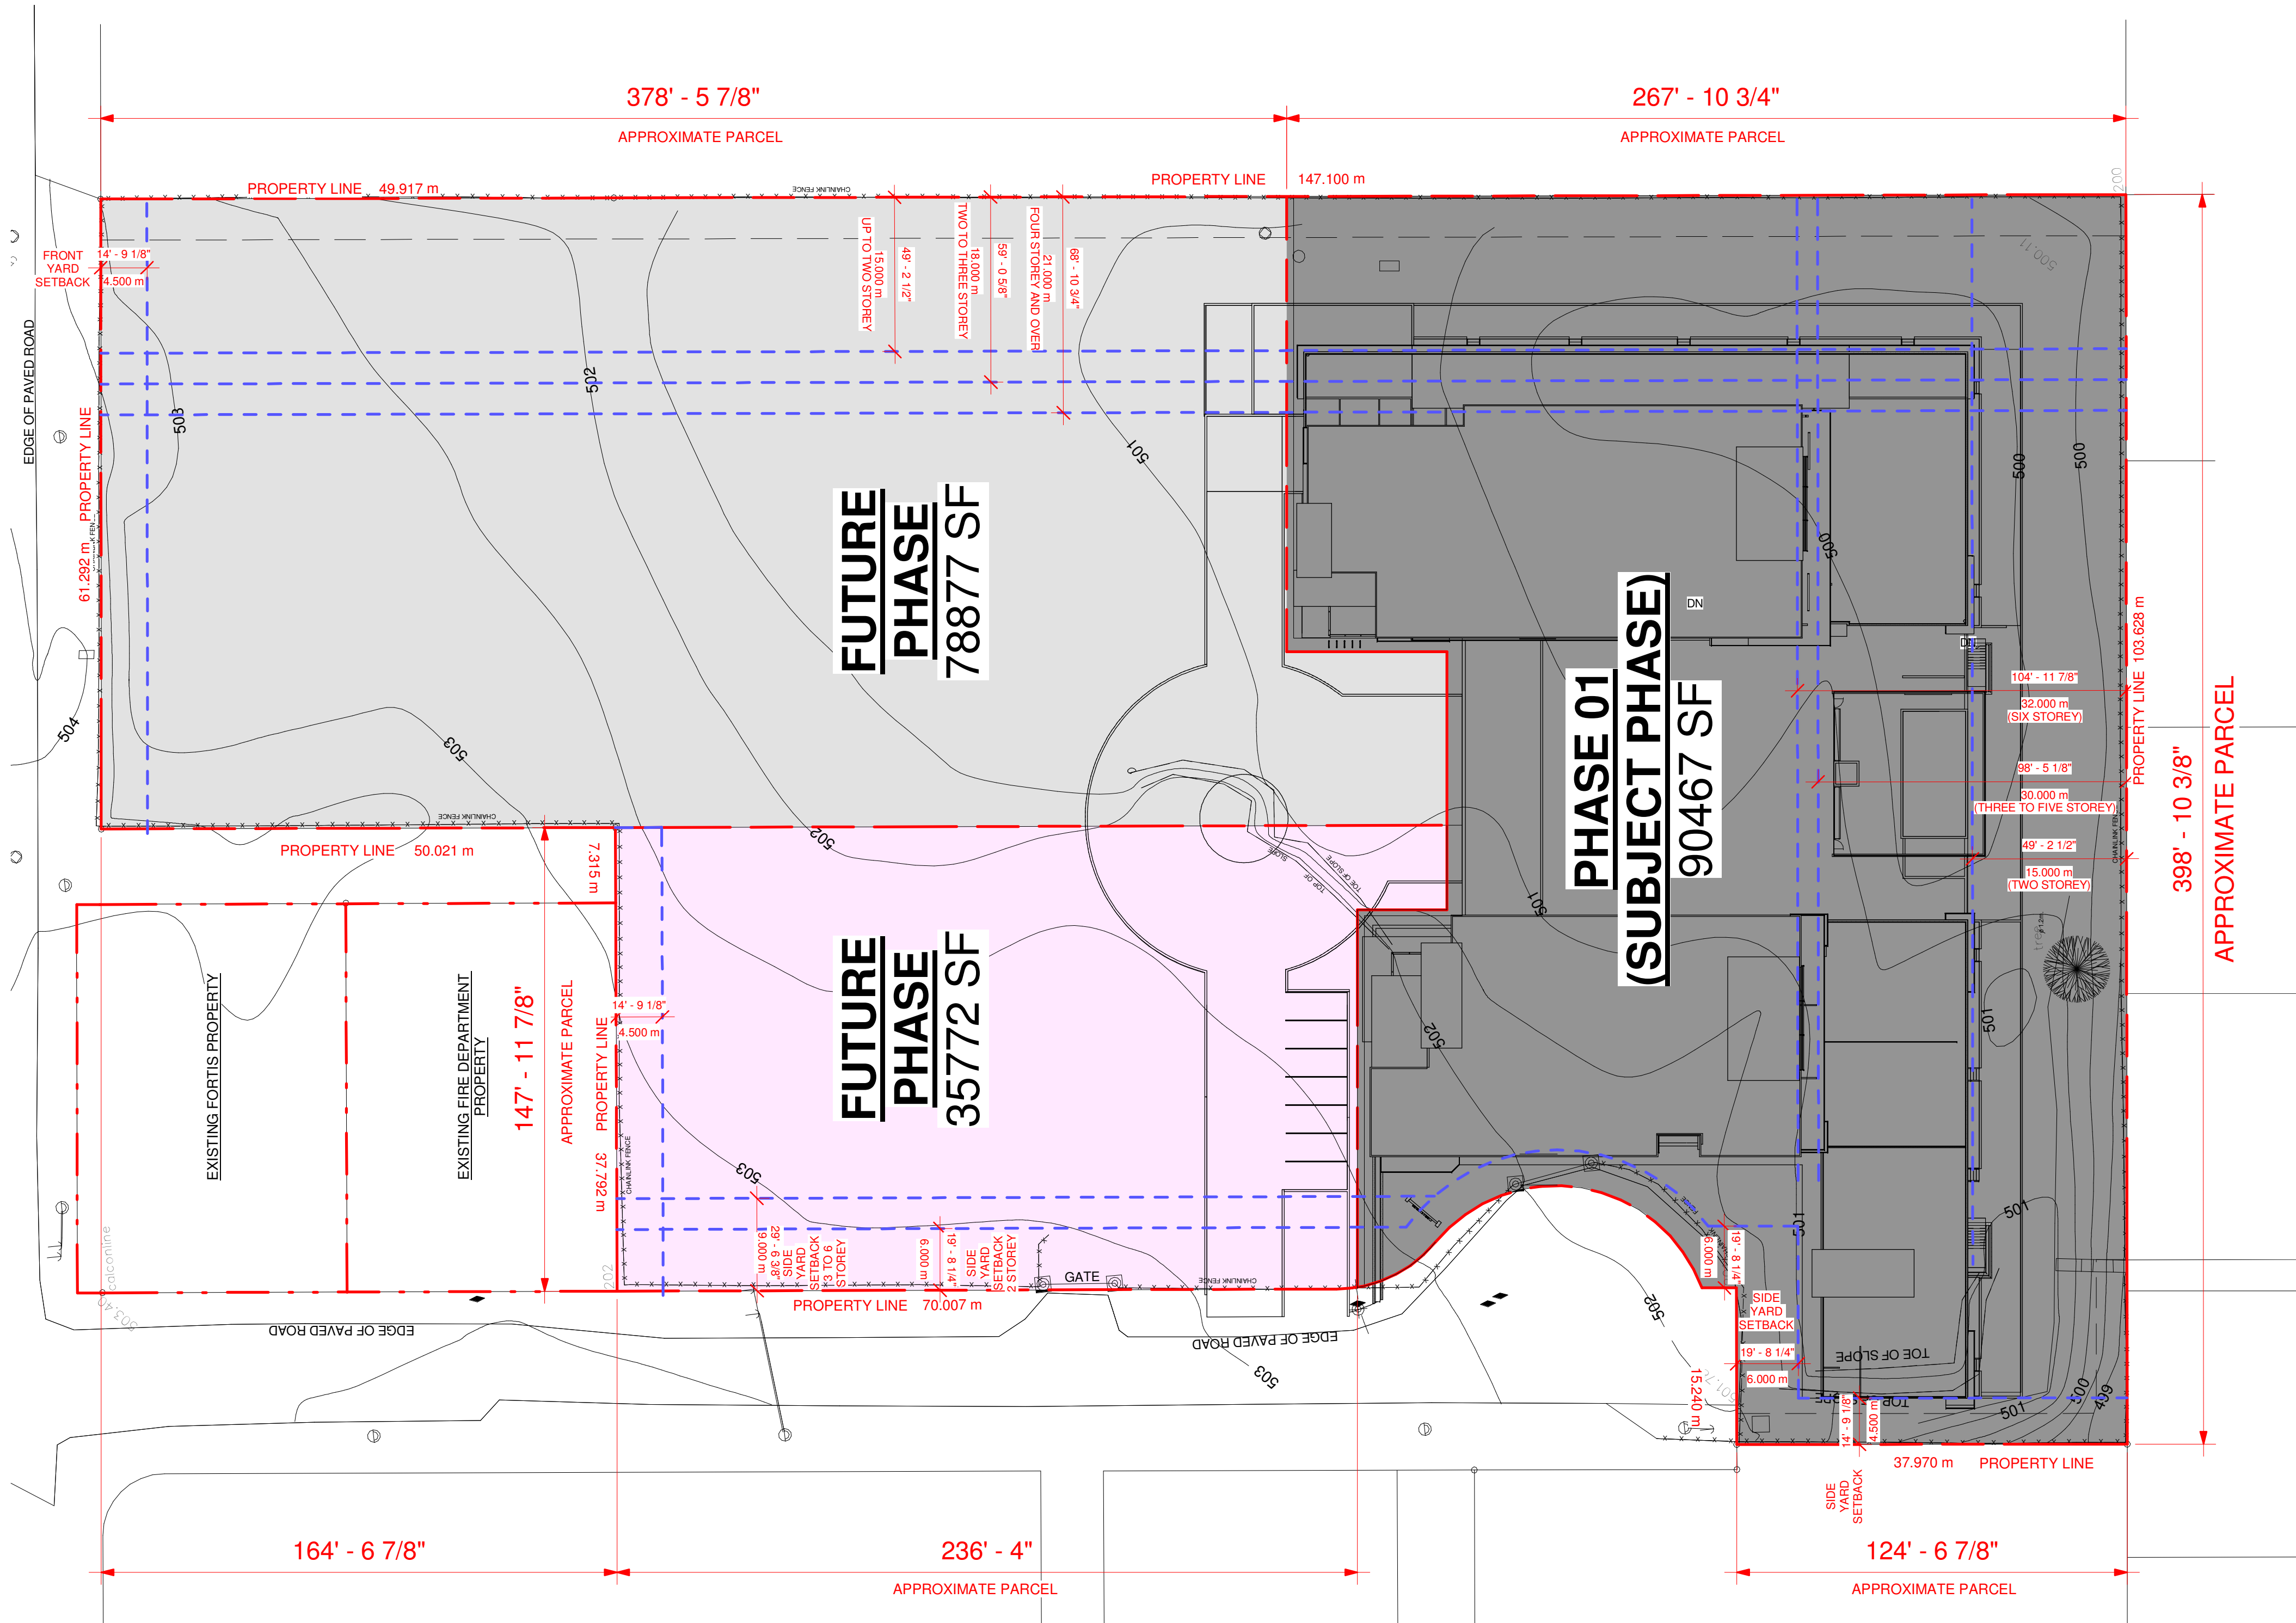

2	20200309	REISSUED FOR DP
1	20190730	ISSUED FOR DP
No.	Date	Description
Revisions		



PATRICK MCGUSKER
ARCHITECTURE INC.
AAA MAIBC MRAIC
3430 BENOULIN ROAD
KELOWNA BC V1W 4M5
Phone: 778-484-0223 ~
pat@pmccarch.com
www.pmccarch.com

project title
LAKEVIEW VILLAGE
PHASE 01
APARTMENTS
2750 OLLALA ROAD
WEST KELOWNA, BC
project no. 3382


drawing title
SITE PLAN OVERALL
(PHASING PLAN)

designed	PMC	scale	1 : 400
drawn	JB		
checked	JB		

drawing no.

DP1.03

plotted 2020-03-09 4:26:20 PM

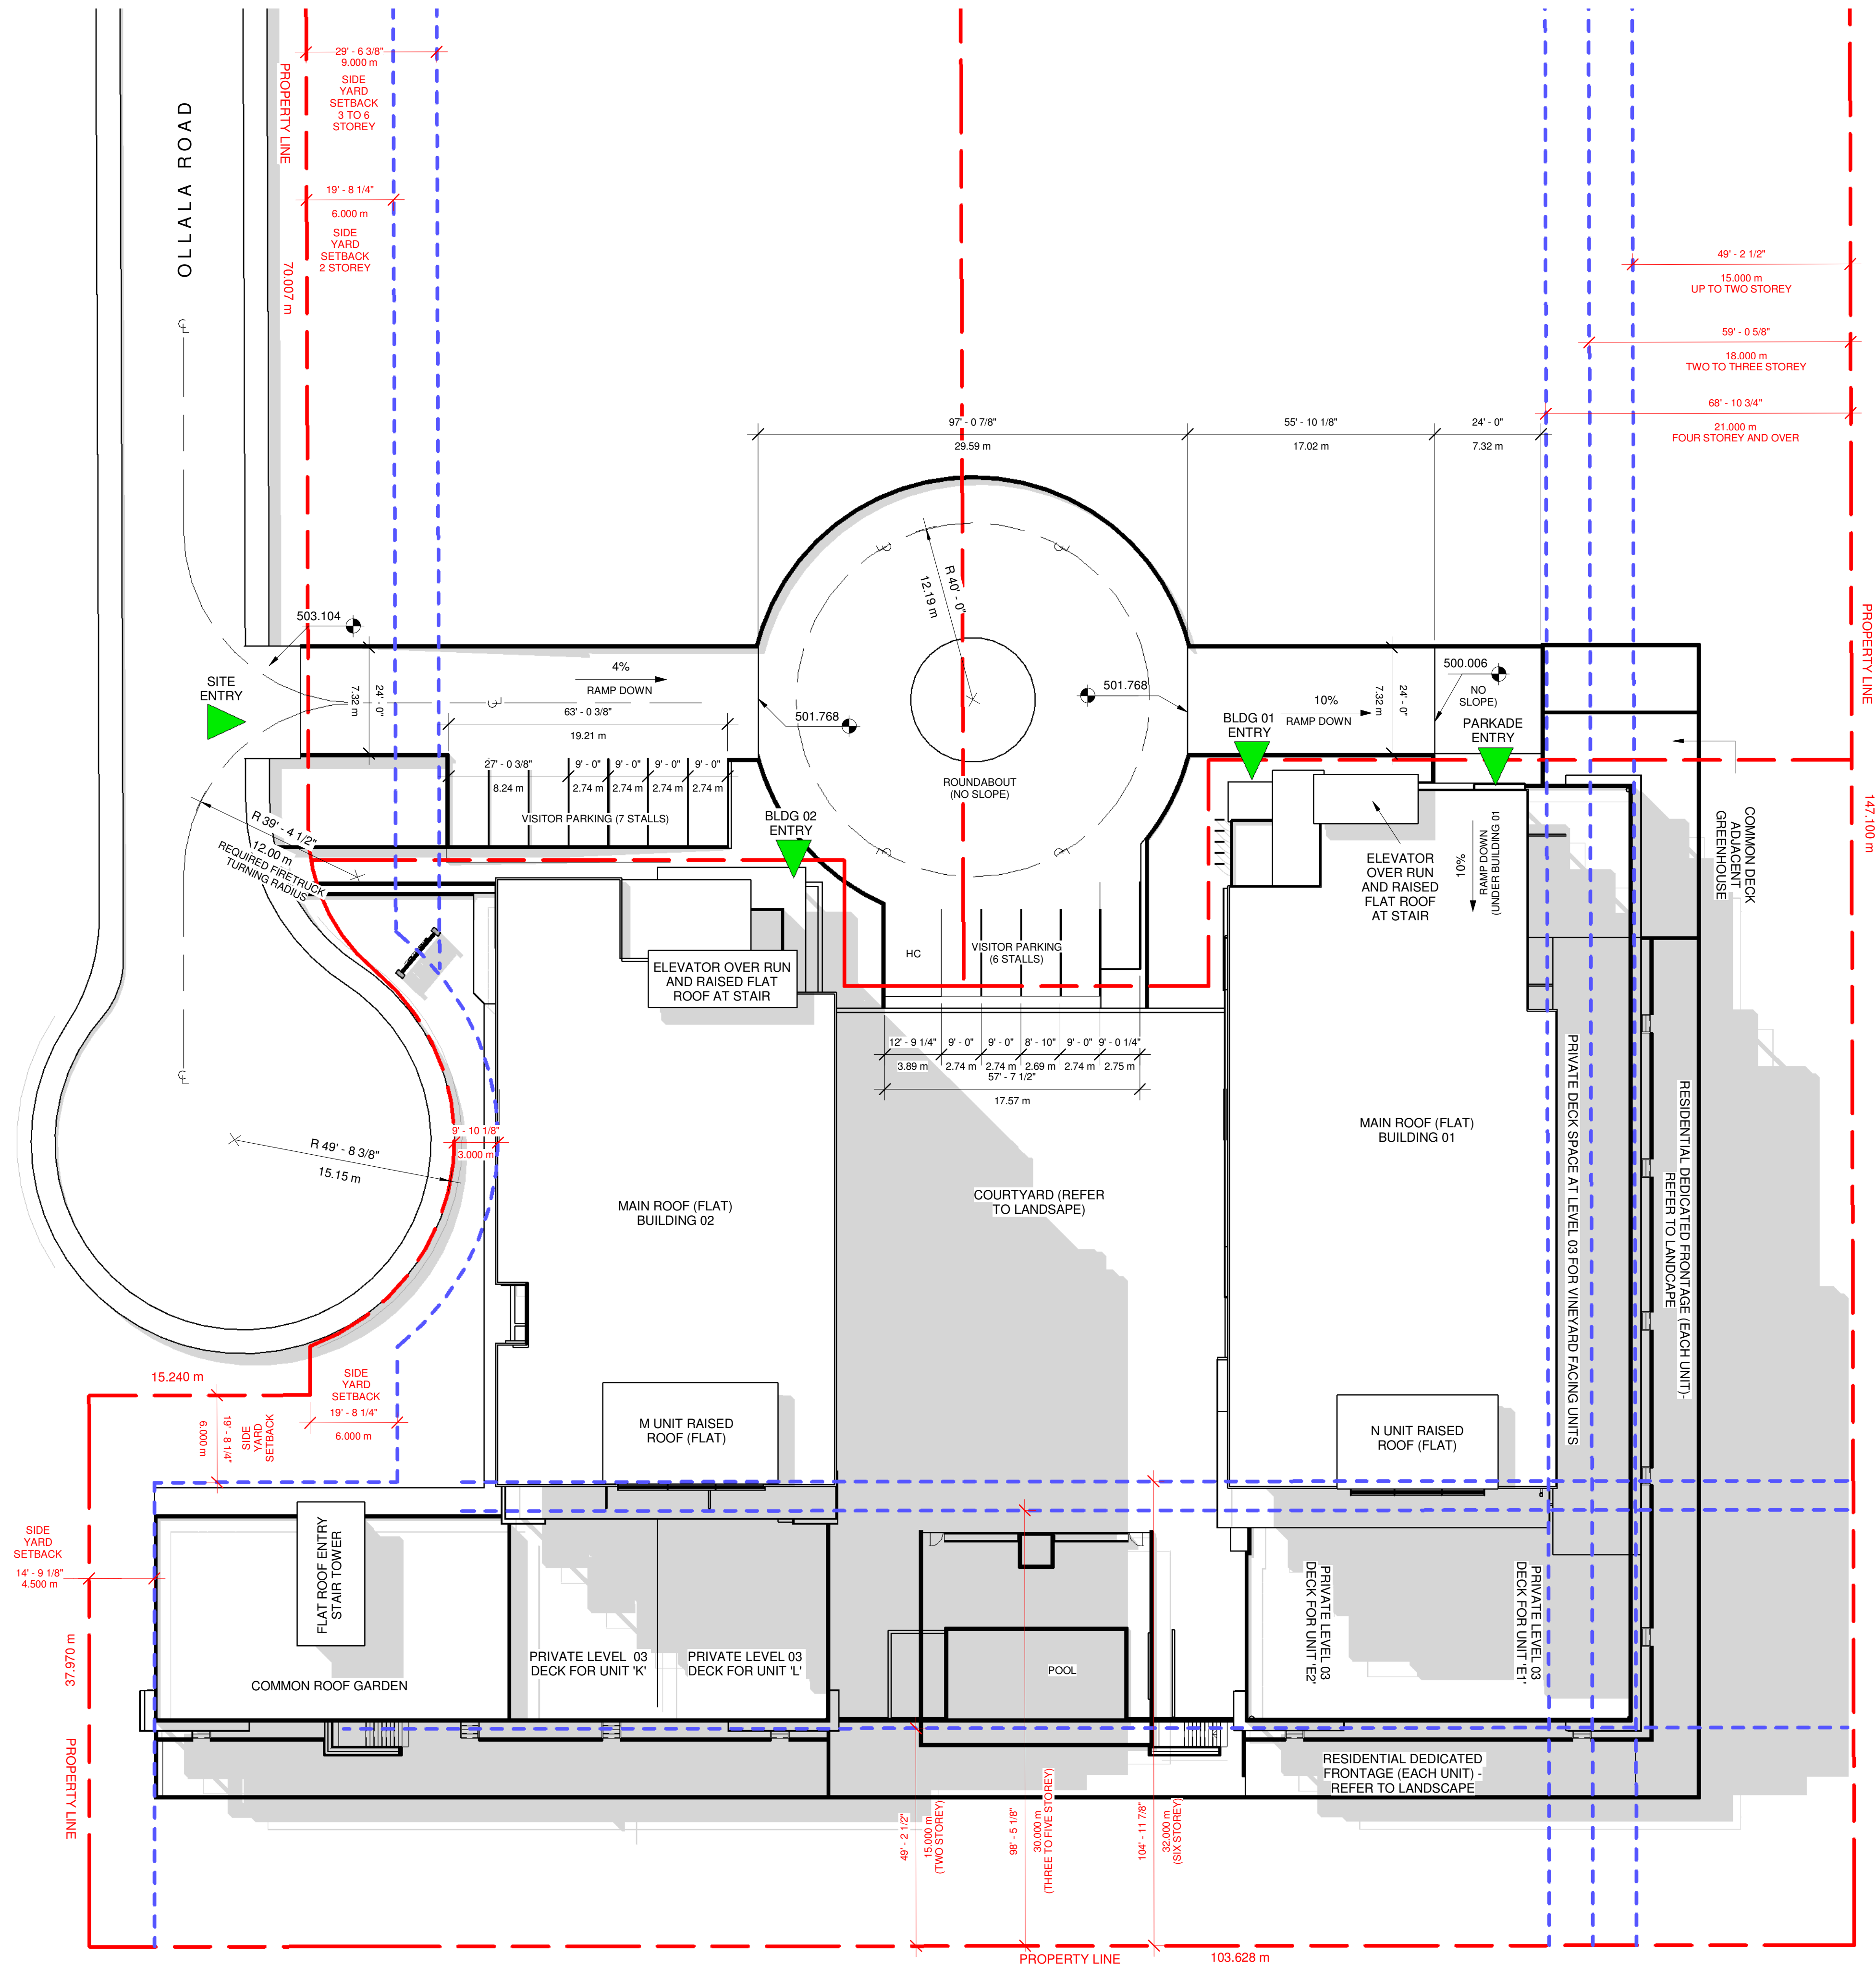

1 PHASE 01 SITE PLAN AT ROOF LEVEL
1 : 250

2	20200309	REISSUED FOR DP
1	20190730	ISSUED FOR DP
No.	Date	Description
Revisions		

PM

PATRICK MCGUSKER
ARCHITECTURE INC.


AAA MAIBC MRAIC
3430 BENVOLIN ROAD
KELOWNA BC V1W 4M5
Phone: 778-484-0223
pat@pmccarch.com
www.pmccarch.com

project title
LAKEVIEW VILLAGE
PHASE 01
APARTMENTS
2750 OLLALA ROAD
WEST KELOWNA, BC

project no. 3382

drawing title		
PHASE 01 SITE PLAN AT ROOF LEVEL		
designed	PMC	scale 1 : 250
drawn	JB	
checked	PMC	
drawing no.		

DP1.04

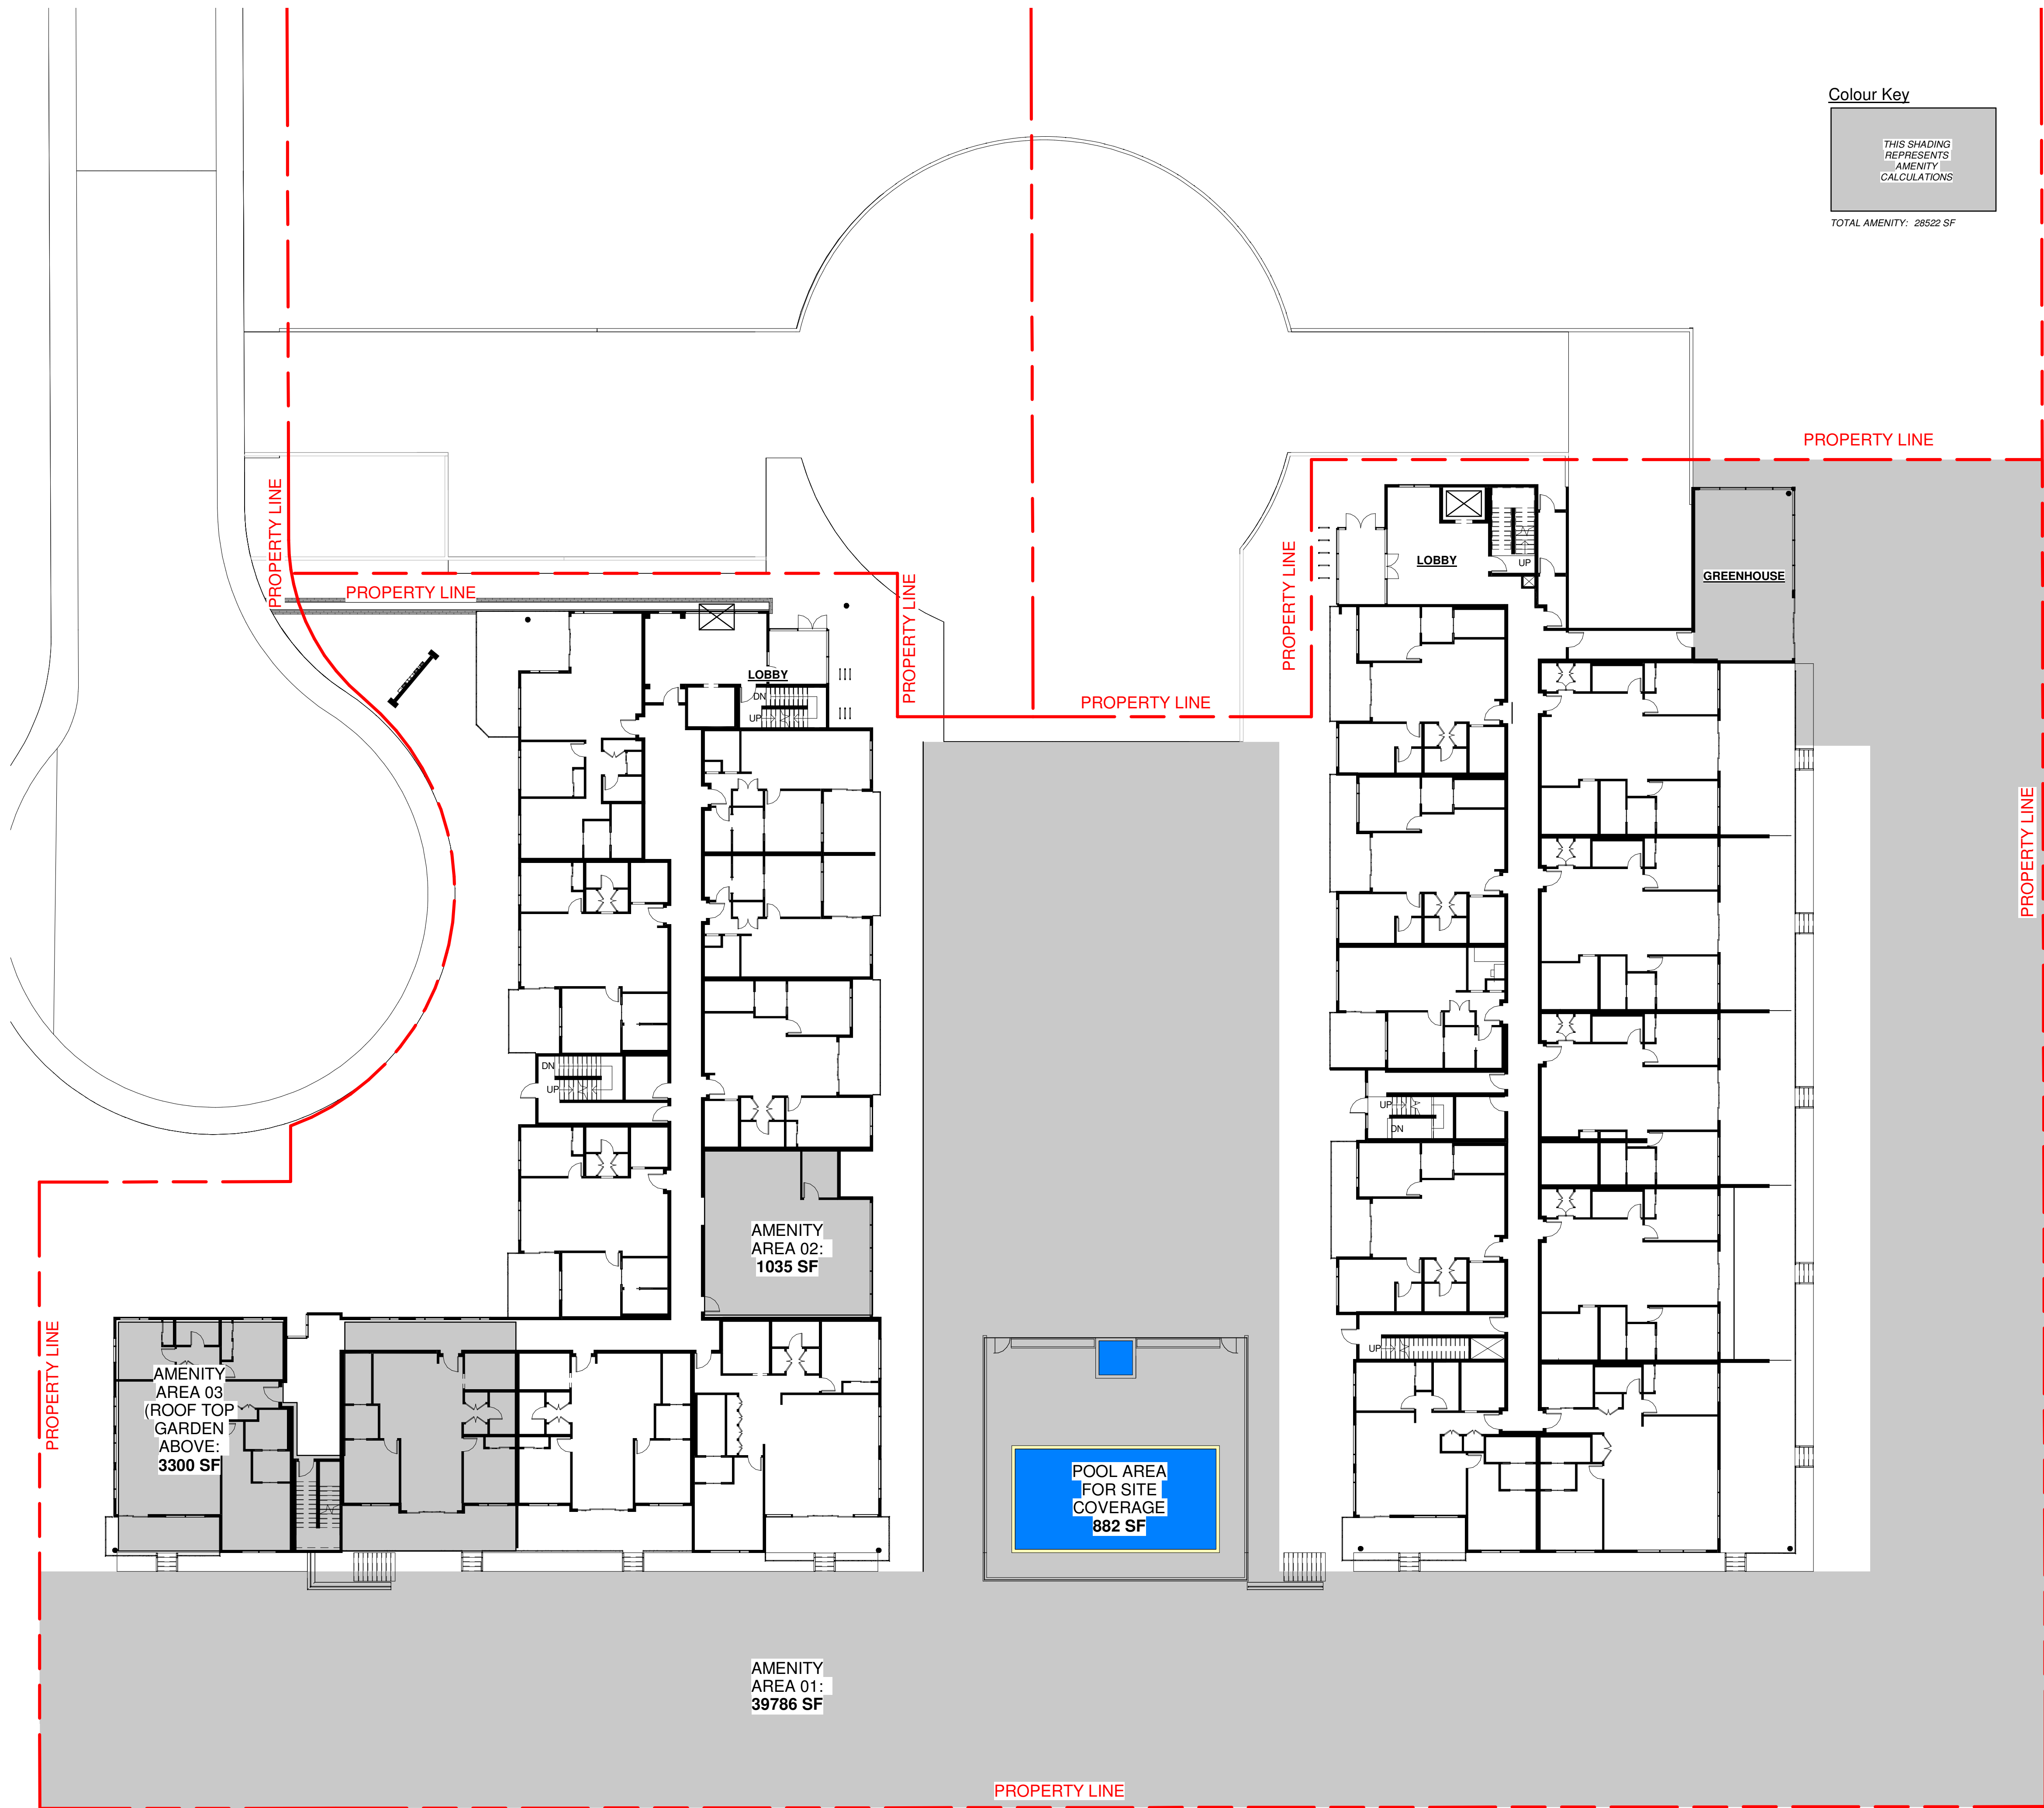

Colour Key

THIS SHADING
REPRESENTS
AMENITY
CALCULATIONS

TOTAL AMENITY: 28522 SF

1	20190730	ISSUED FOR DP
No.	Date	Description
		Revisions



PATRICK MCGUSKER
ARCHITECTURE INC.
AAA MAIBC MRAIC
3430 BENOULIN ROAD
KELOWNA BC V1W 4M5
~ Phone: 778-484-0223 ~
pat@pmccarch.com
www.pmccarch.com

project title
LAKEVIEW VILLAGE
PHASE 01
APARTMENTS
2750 OLLALA ROAD
WEST KELOWNA, BC

project no. 3382

drawing title
AMENITY SPACE DIAGRAM


designed	PMC	scale	1 : 200
drawn	JB		
checked	PMC		
drawing no.			

DP1.05

plotted 2020-03-09 4:28:24 PM

BUILDING 02
(48 UNITS)

BUILDING 01
(52 UNITS)

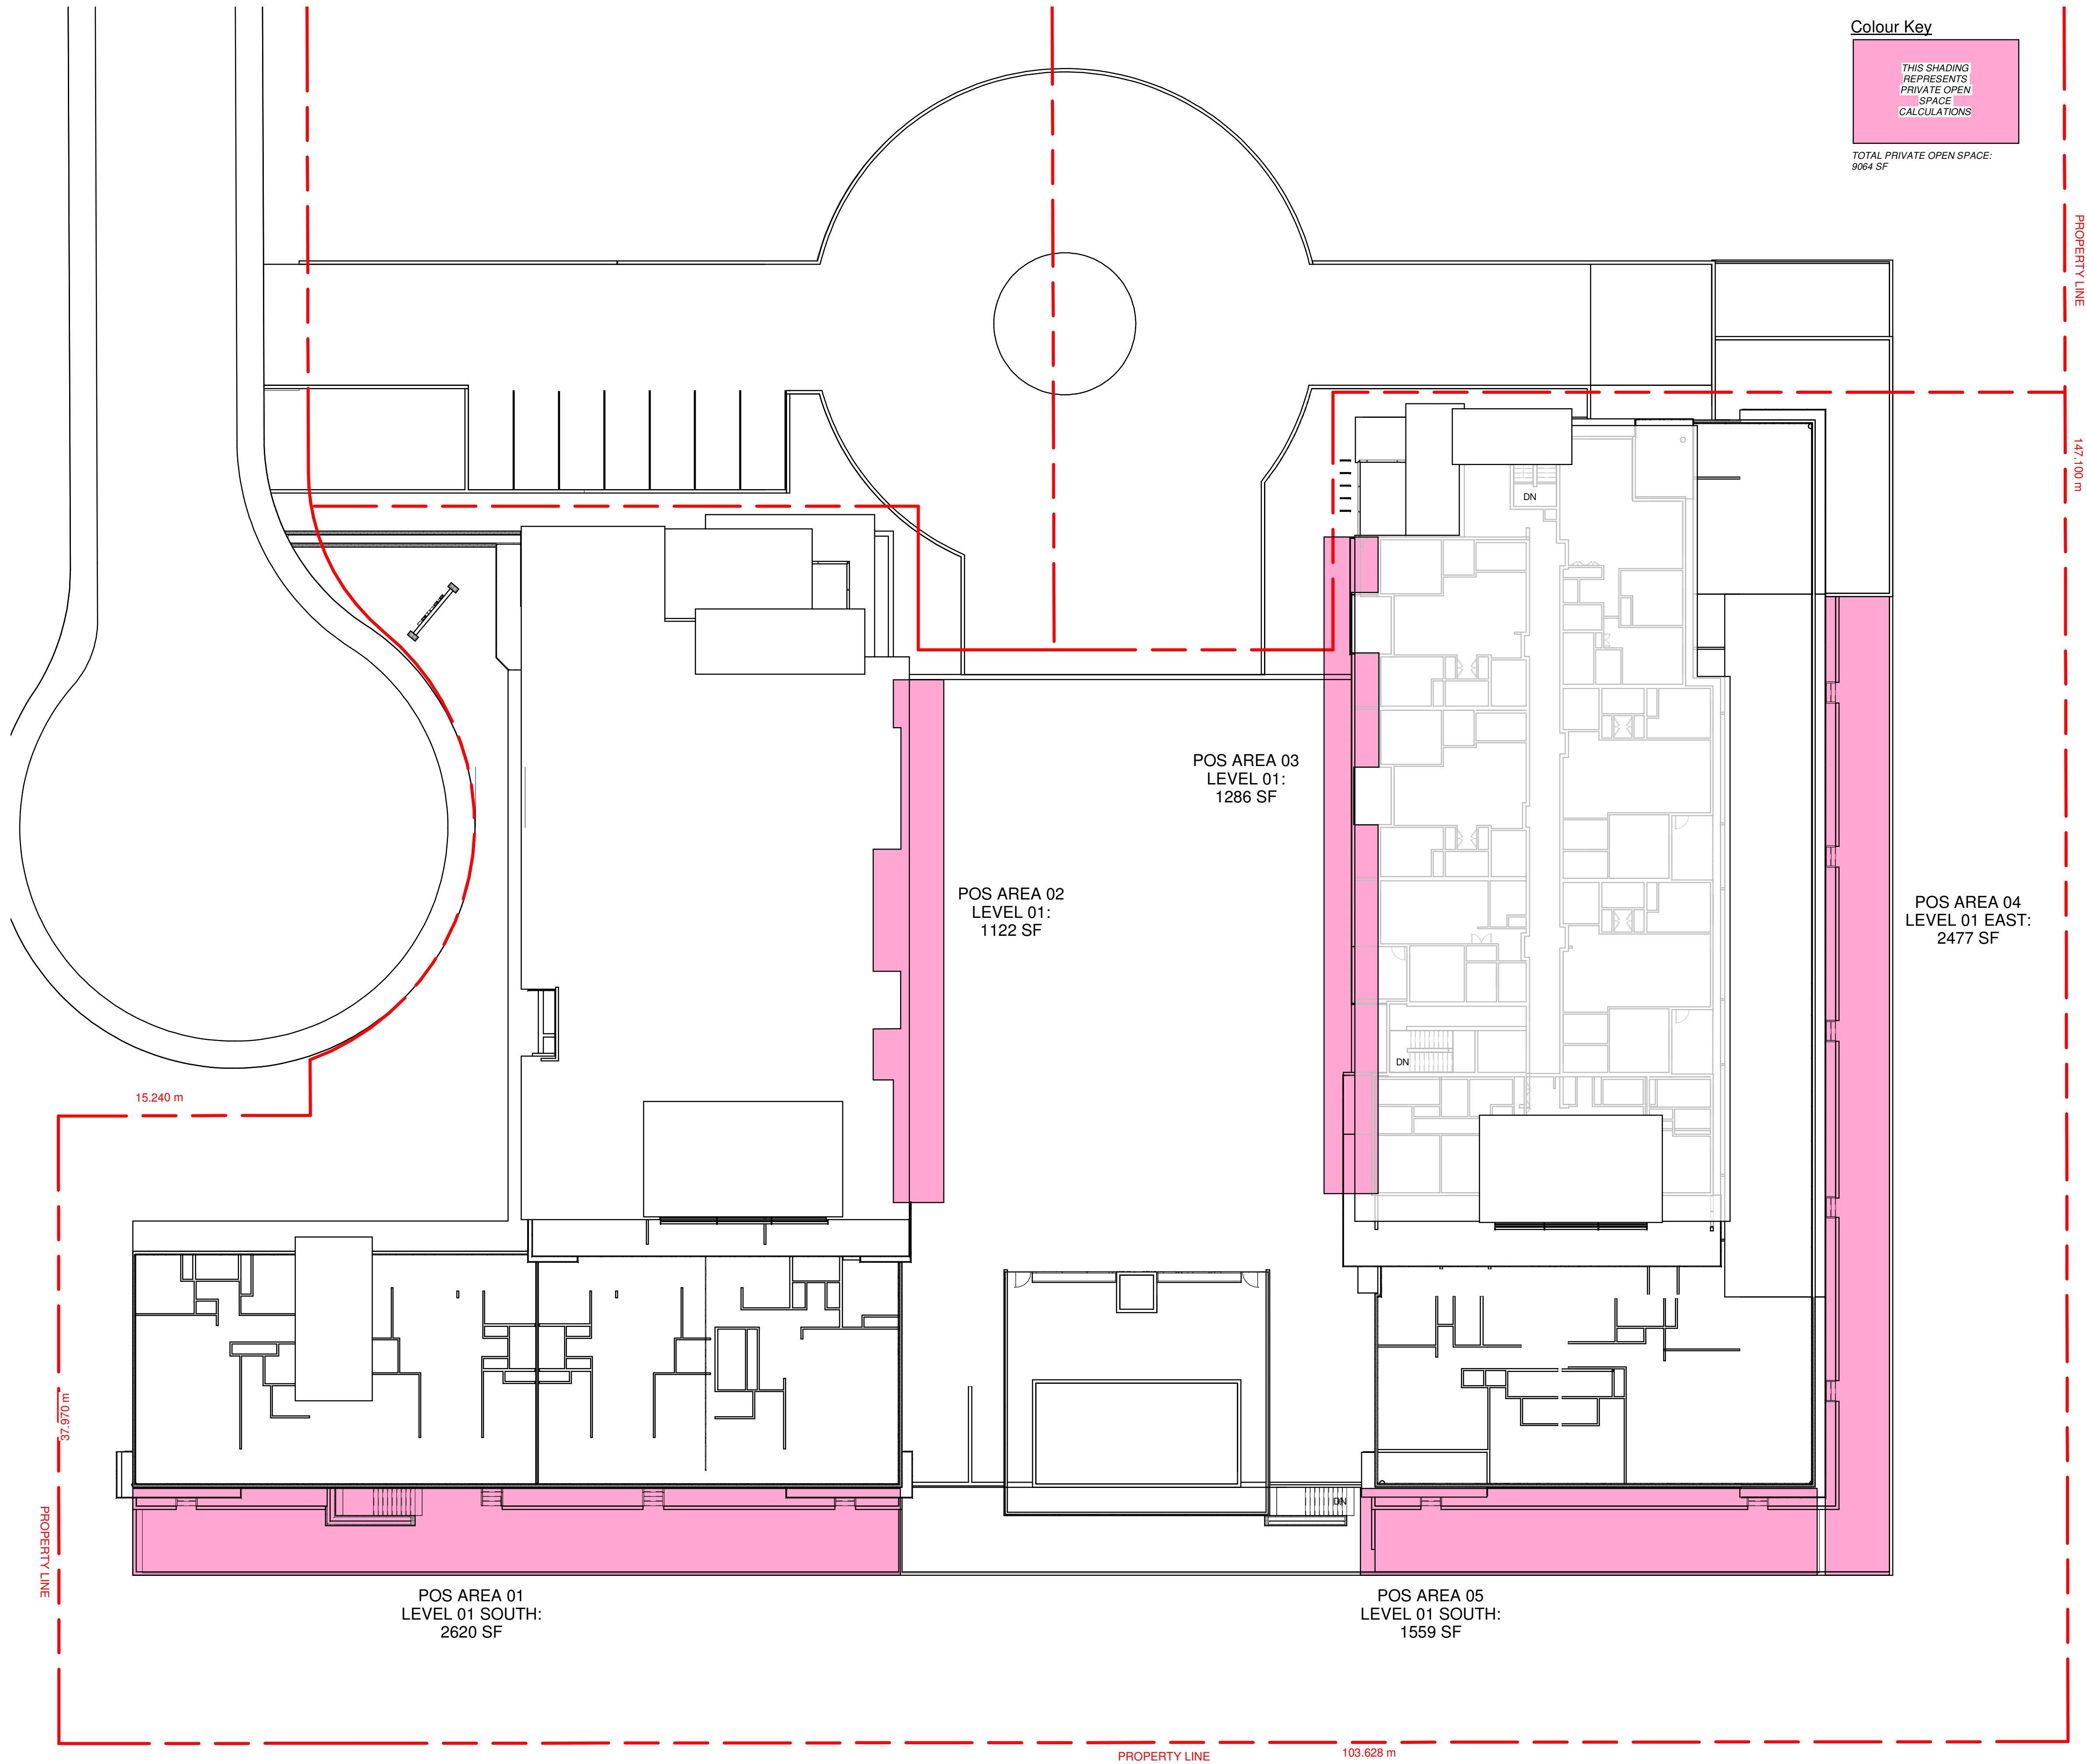

BUILDING 02
(48 UNITS)

BUILDING 01
(52 UNITS)

2	20200309	REISSUED FOR DP
1	20190730	ISSUED FOR DP
No.	Date	Description
Revisions		

PM 

PATRICK MCCUSKER
ARCHITECTURE INC.

AAA MAIBC MRAIC

3430 BENOULIN ROAD
KELOWNA BC V1W 4M5
~ Phone: 778-484-0223 ~
~ pat@pmccarch.com ~
www.pmccarch.com

project title
LAKEVIEW VILLAGE
PHASE 01
APARTMENTS
2750 OLLALA ROAD
WEST KELOWNA, BC

project no. 3382


drawing title
PRIVATE OPEN SPACE
DIAGRAM

designed	PMC	scale	1 : 200
drawn	JB		
checked	PMC		

drawing no.

DP1.06

plotted 2020-03-09 4:33:44 PM

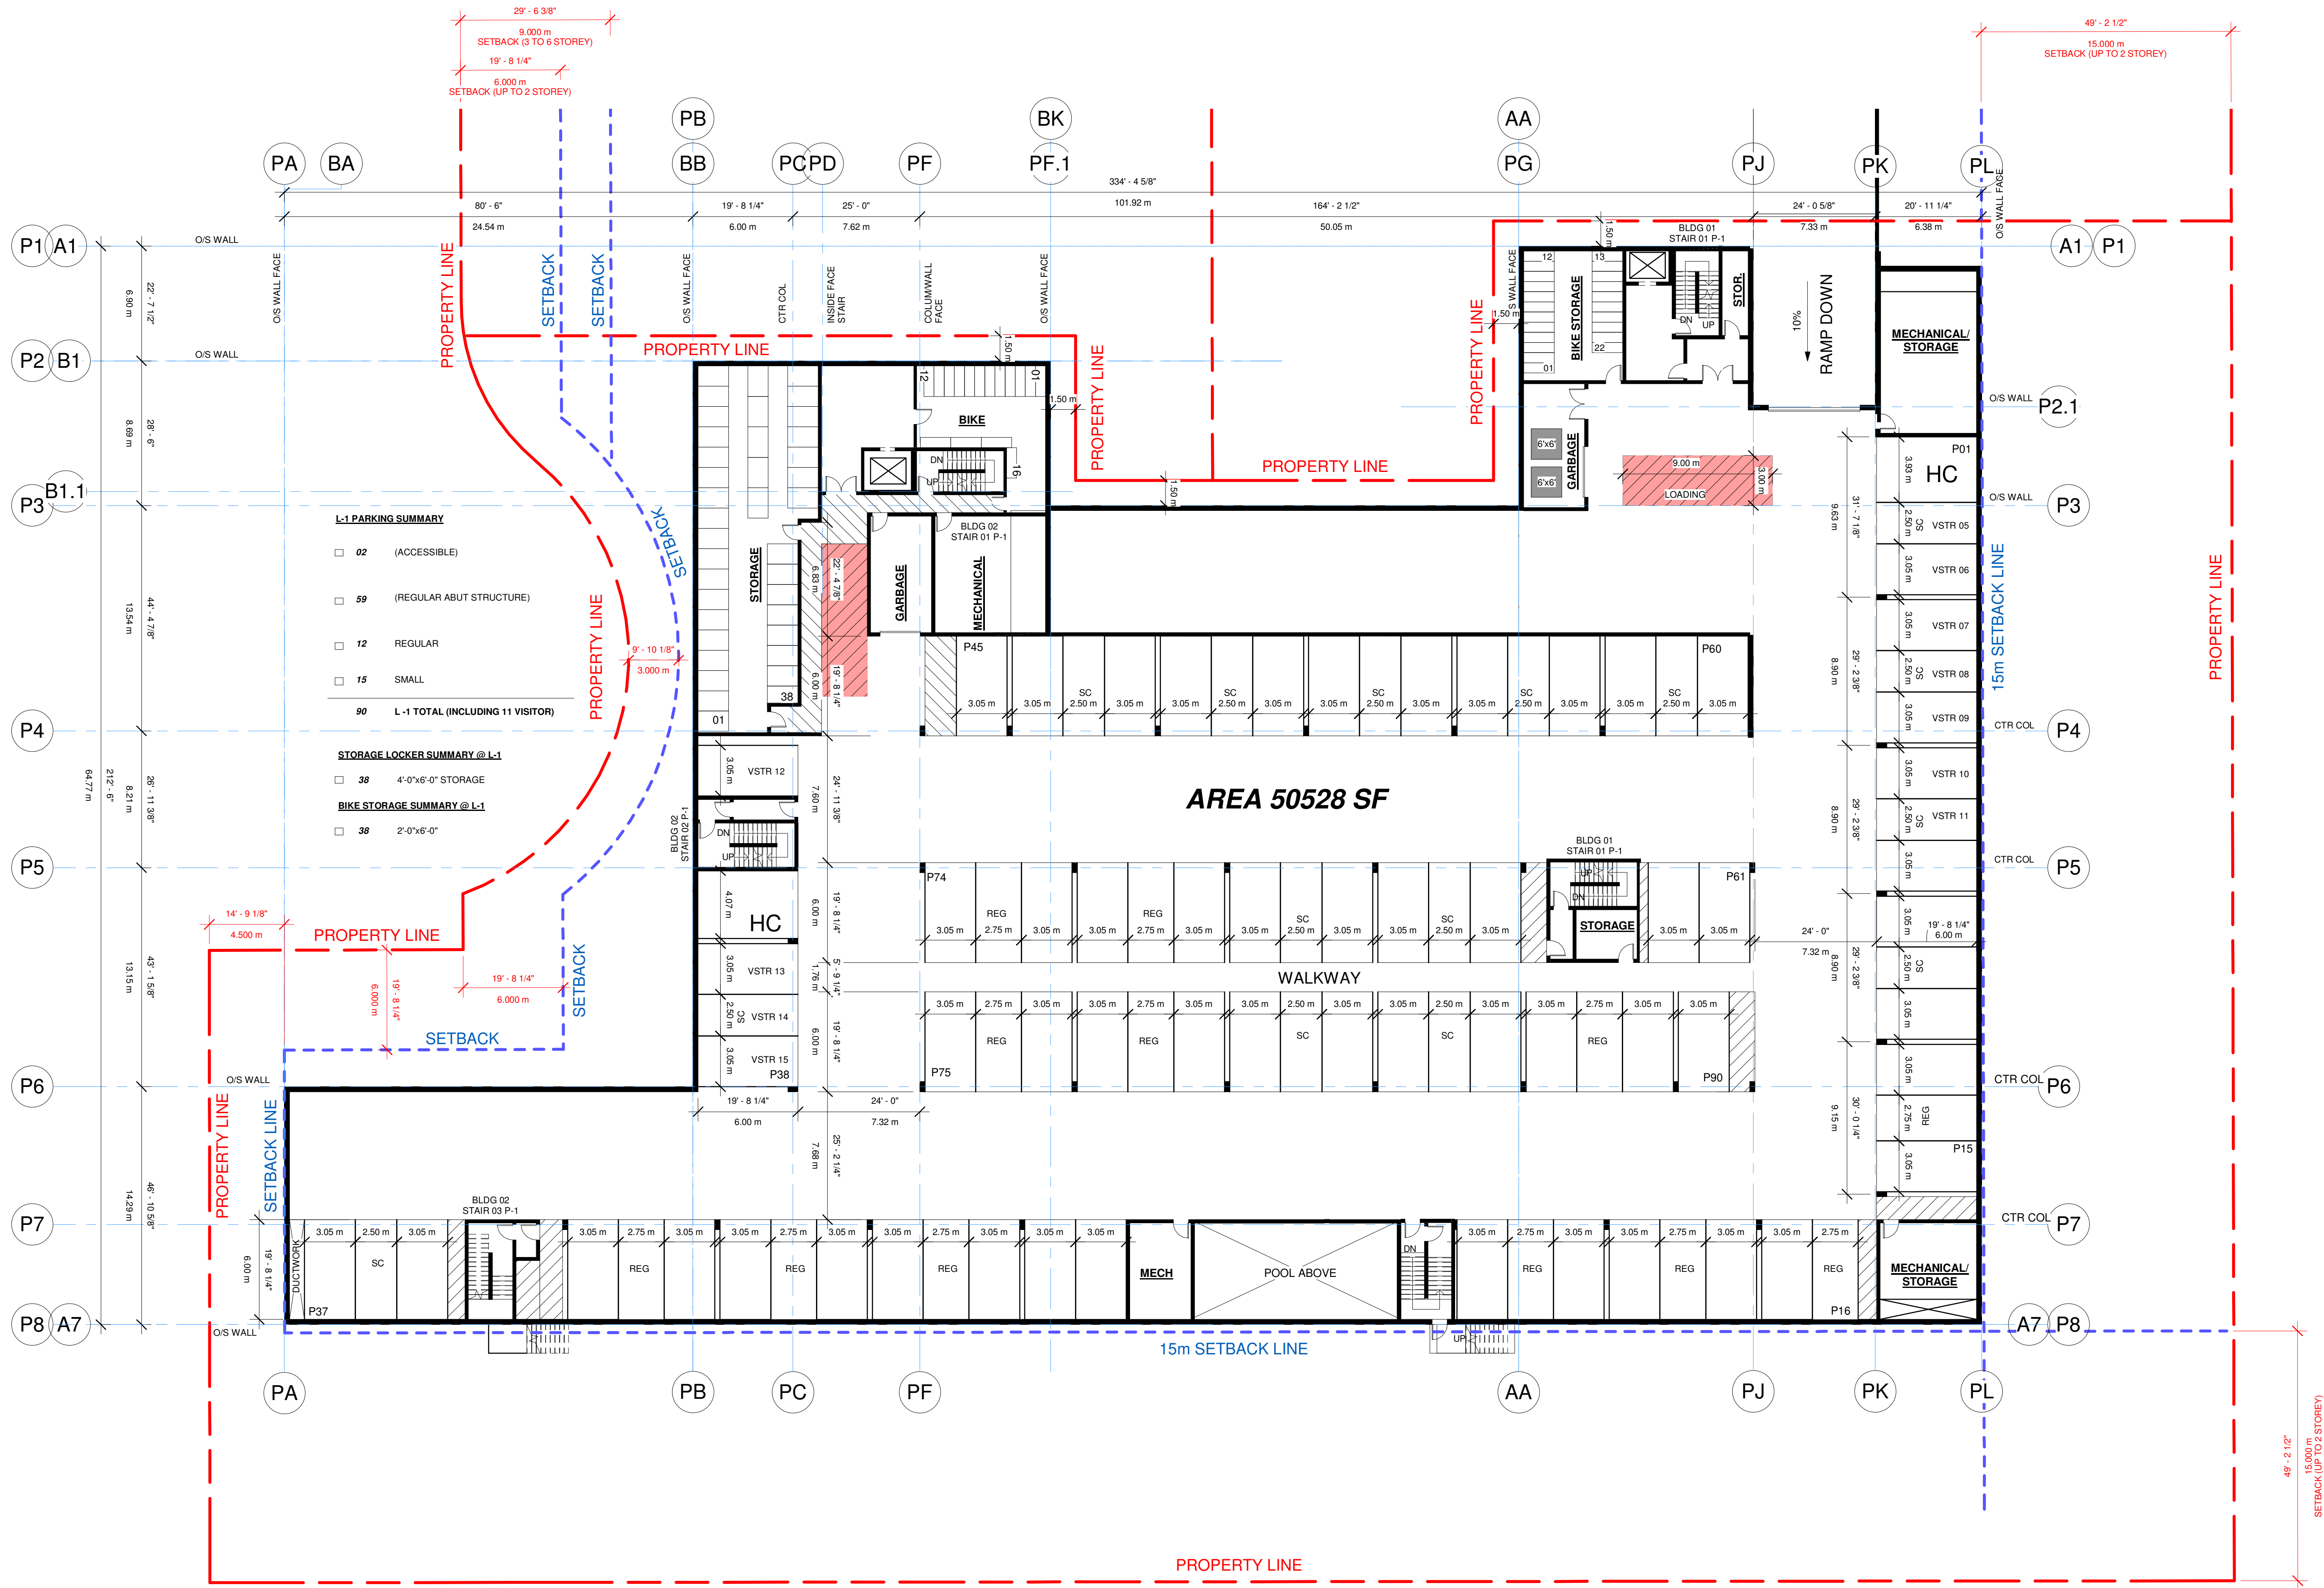

2	20200309	REISSUED FOR DP
1	20190730	ISSUED FOR DP
No.	Date	Description
Revisions		

PM

PATRICK MCGUSKER
ARCHITECTURE INC.

AAA MAIBC MRAIC
3430 BENVOLIN ROAD
KELOWNA BC V1W 4M5
Phone: 778-484-0223
pat@pmccarch.com
www.pmccarch.com

project title
**LAKEVIEW VILLAGE
PHASE 01
APARTMENTS**
2750 OLLALA ROAD
WEST KELOWNA, BC


project no. 3382

drawing title
SITE PLAN AT LEVEL -01

designed	PMC	scale	1/16" = 1'-0"
drawn	JB		
checked	PMC		
drawing no.			

DP1.08

plotted 2020-03-09 4:26:41 PM

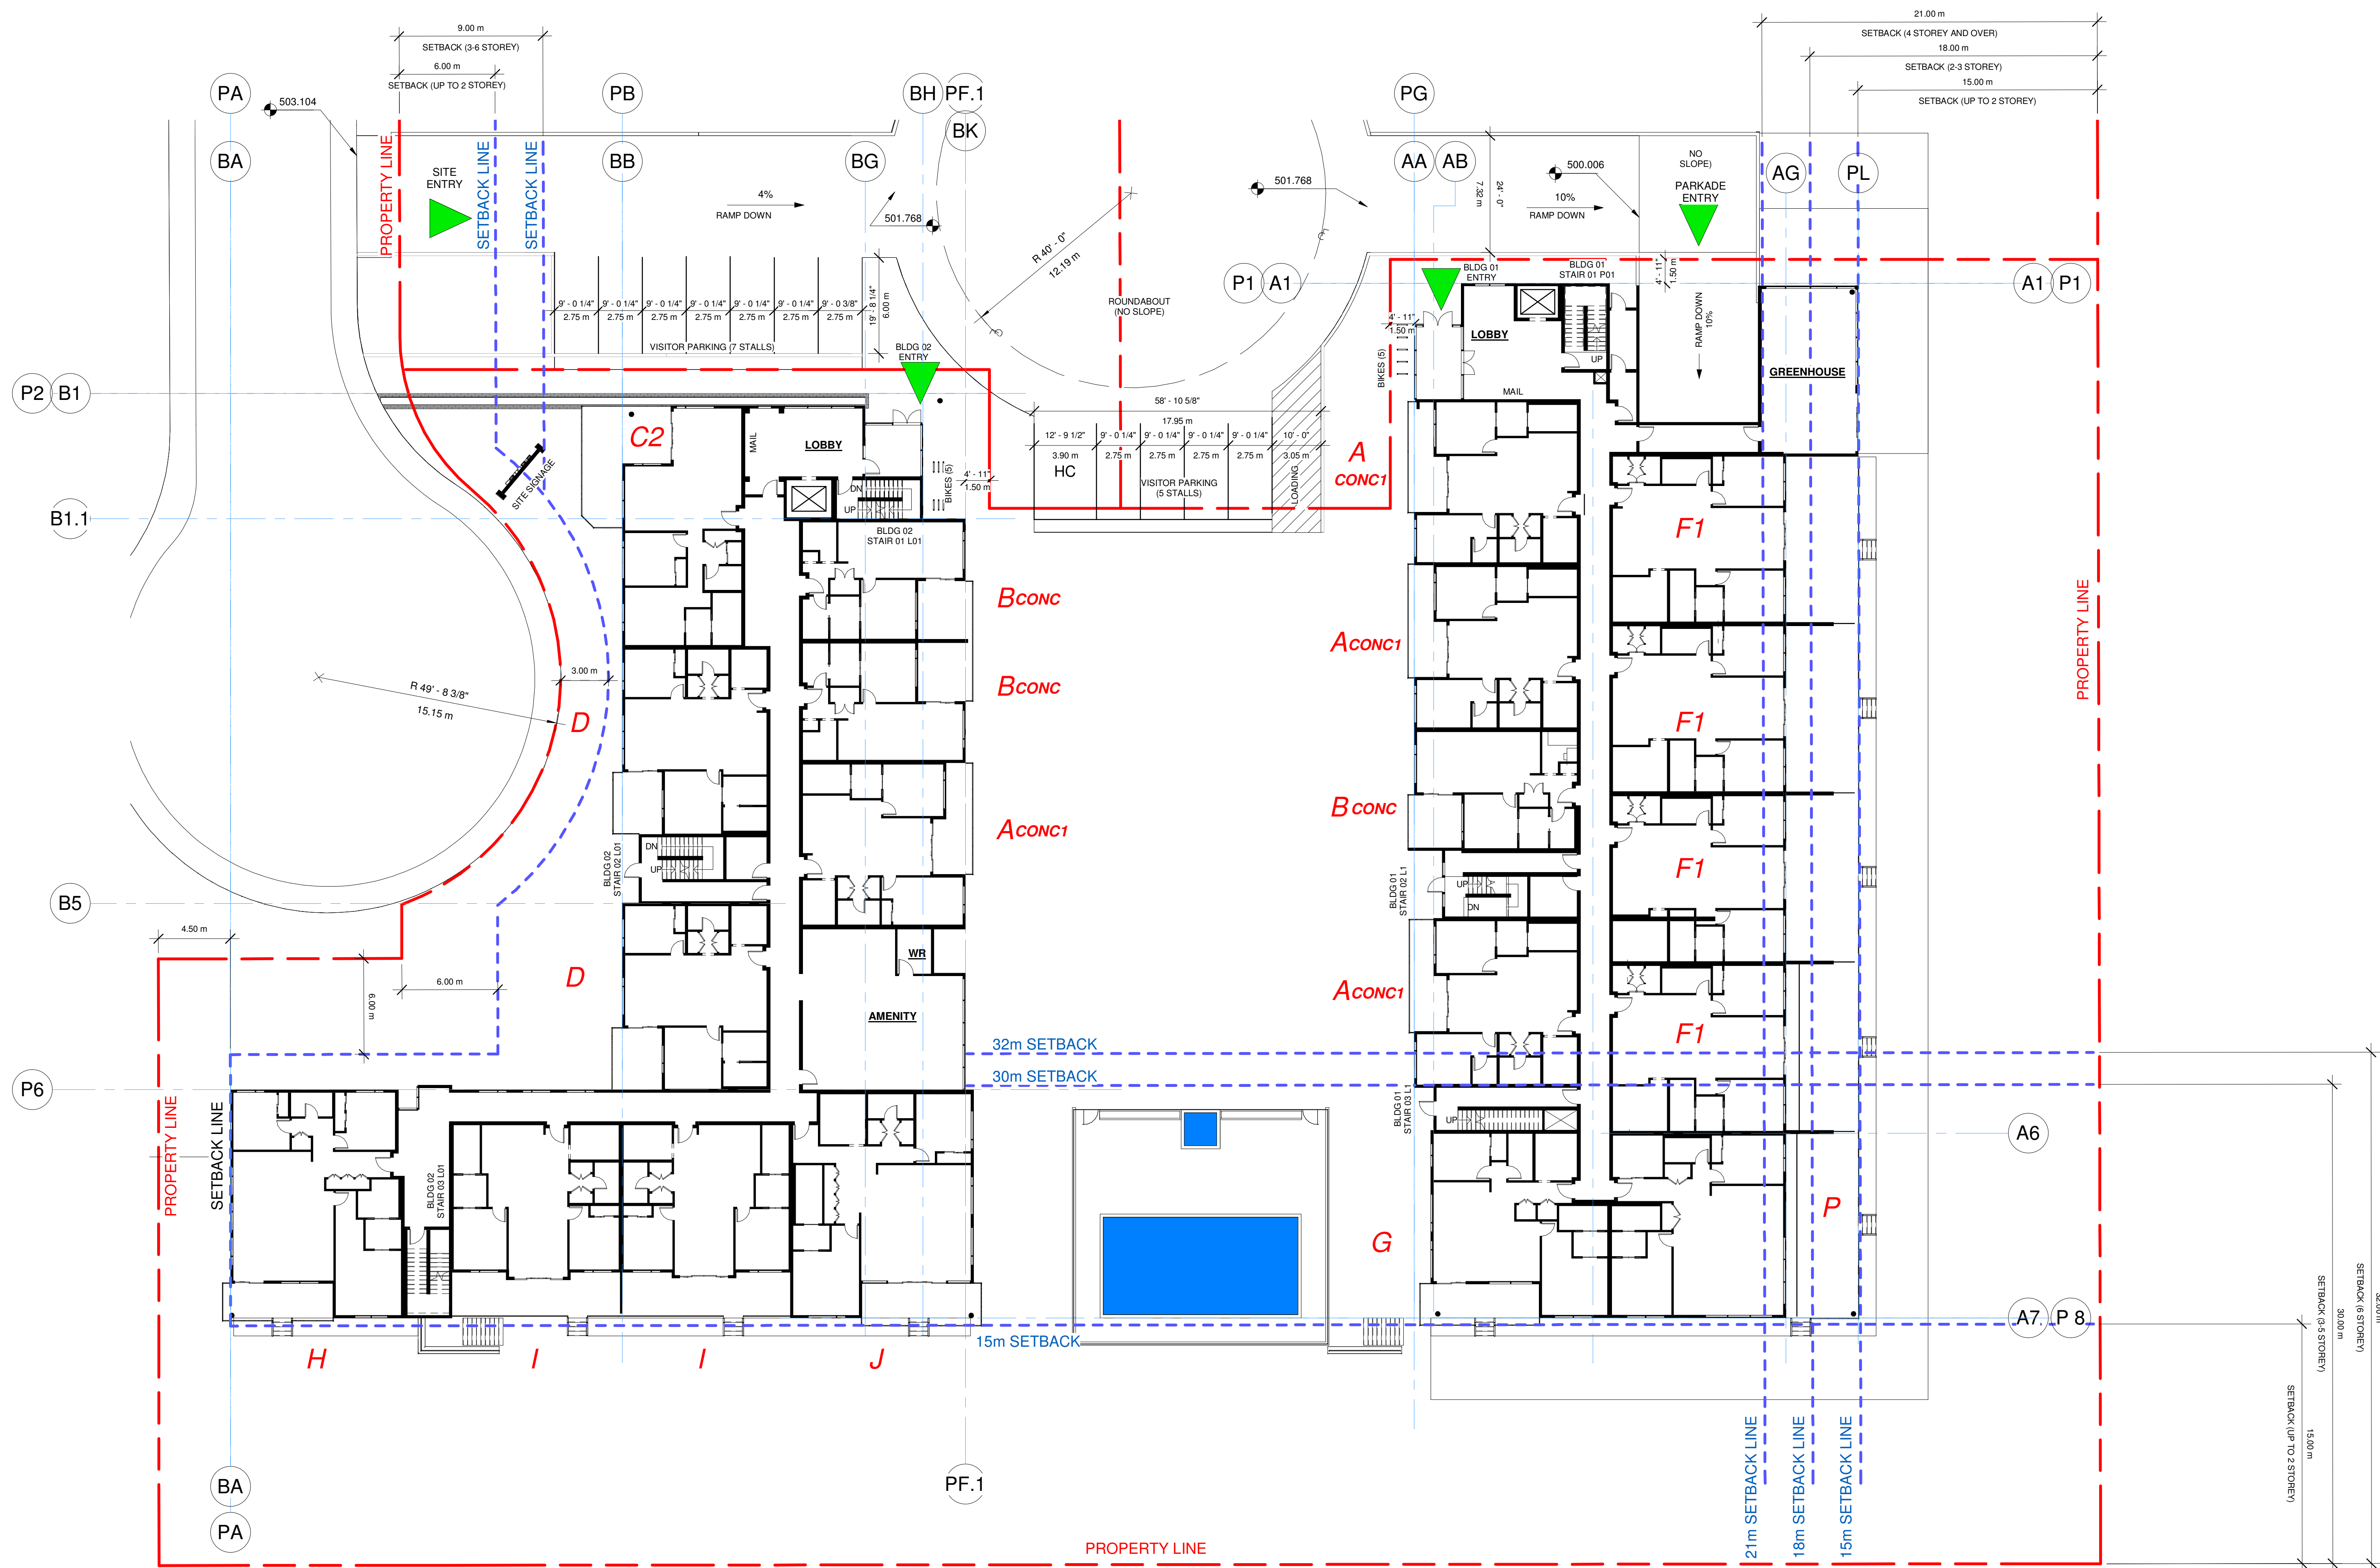

BUILDING 02
(48 UNITS)

BUILDING 01
(52 UNITS)

2	20200309	REISSUED FOR DP
1	20190730	ISSUED FOR DP
No.	Date	Description
Revisions		

PM 

PATRICK MCCUSKER
ARCHITECTURE INC.

AAA MAIBC MRAIC
3430 BENOULIN ROAD
KELOWNA BC V1W 4M6
Phone: 778-484-0223 ~
pat@pmccarch.com
www.pmccarch.com

project title
LAKEVIEW VILLAGE
PHASE 01
APARTMENTS
2750 OLLALA ROAD
WEST KELOWNA, BC
project no. 3382


drawing title
SITE PLAN AT
RESIDENTIAL 01

designed	Designer	scale	As indicated
drawn	Author		
checked	Checker		
drawing no.			

plotted
2020-03-09 4:37:20 PM

DP1.09

NOTE:
REFER TO LANDSCAPE DRAWINGS FOR HARD SURFACE
AND PLANTING DESIGN

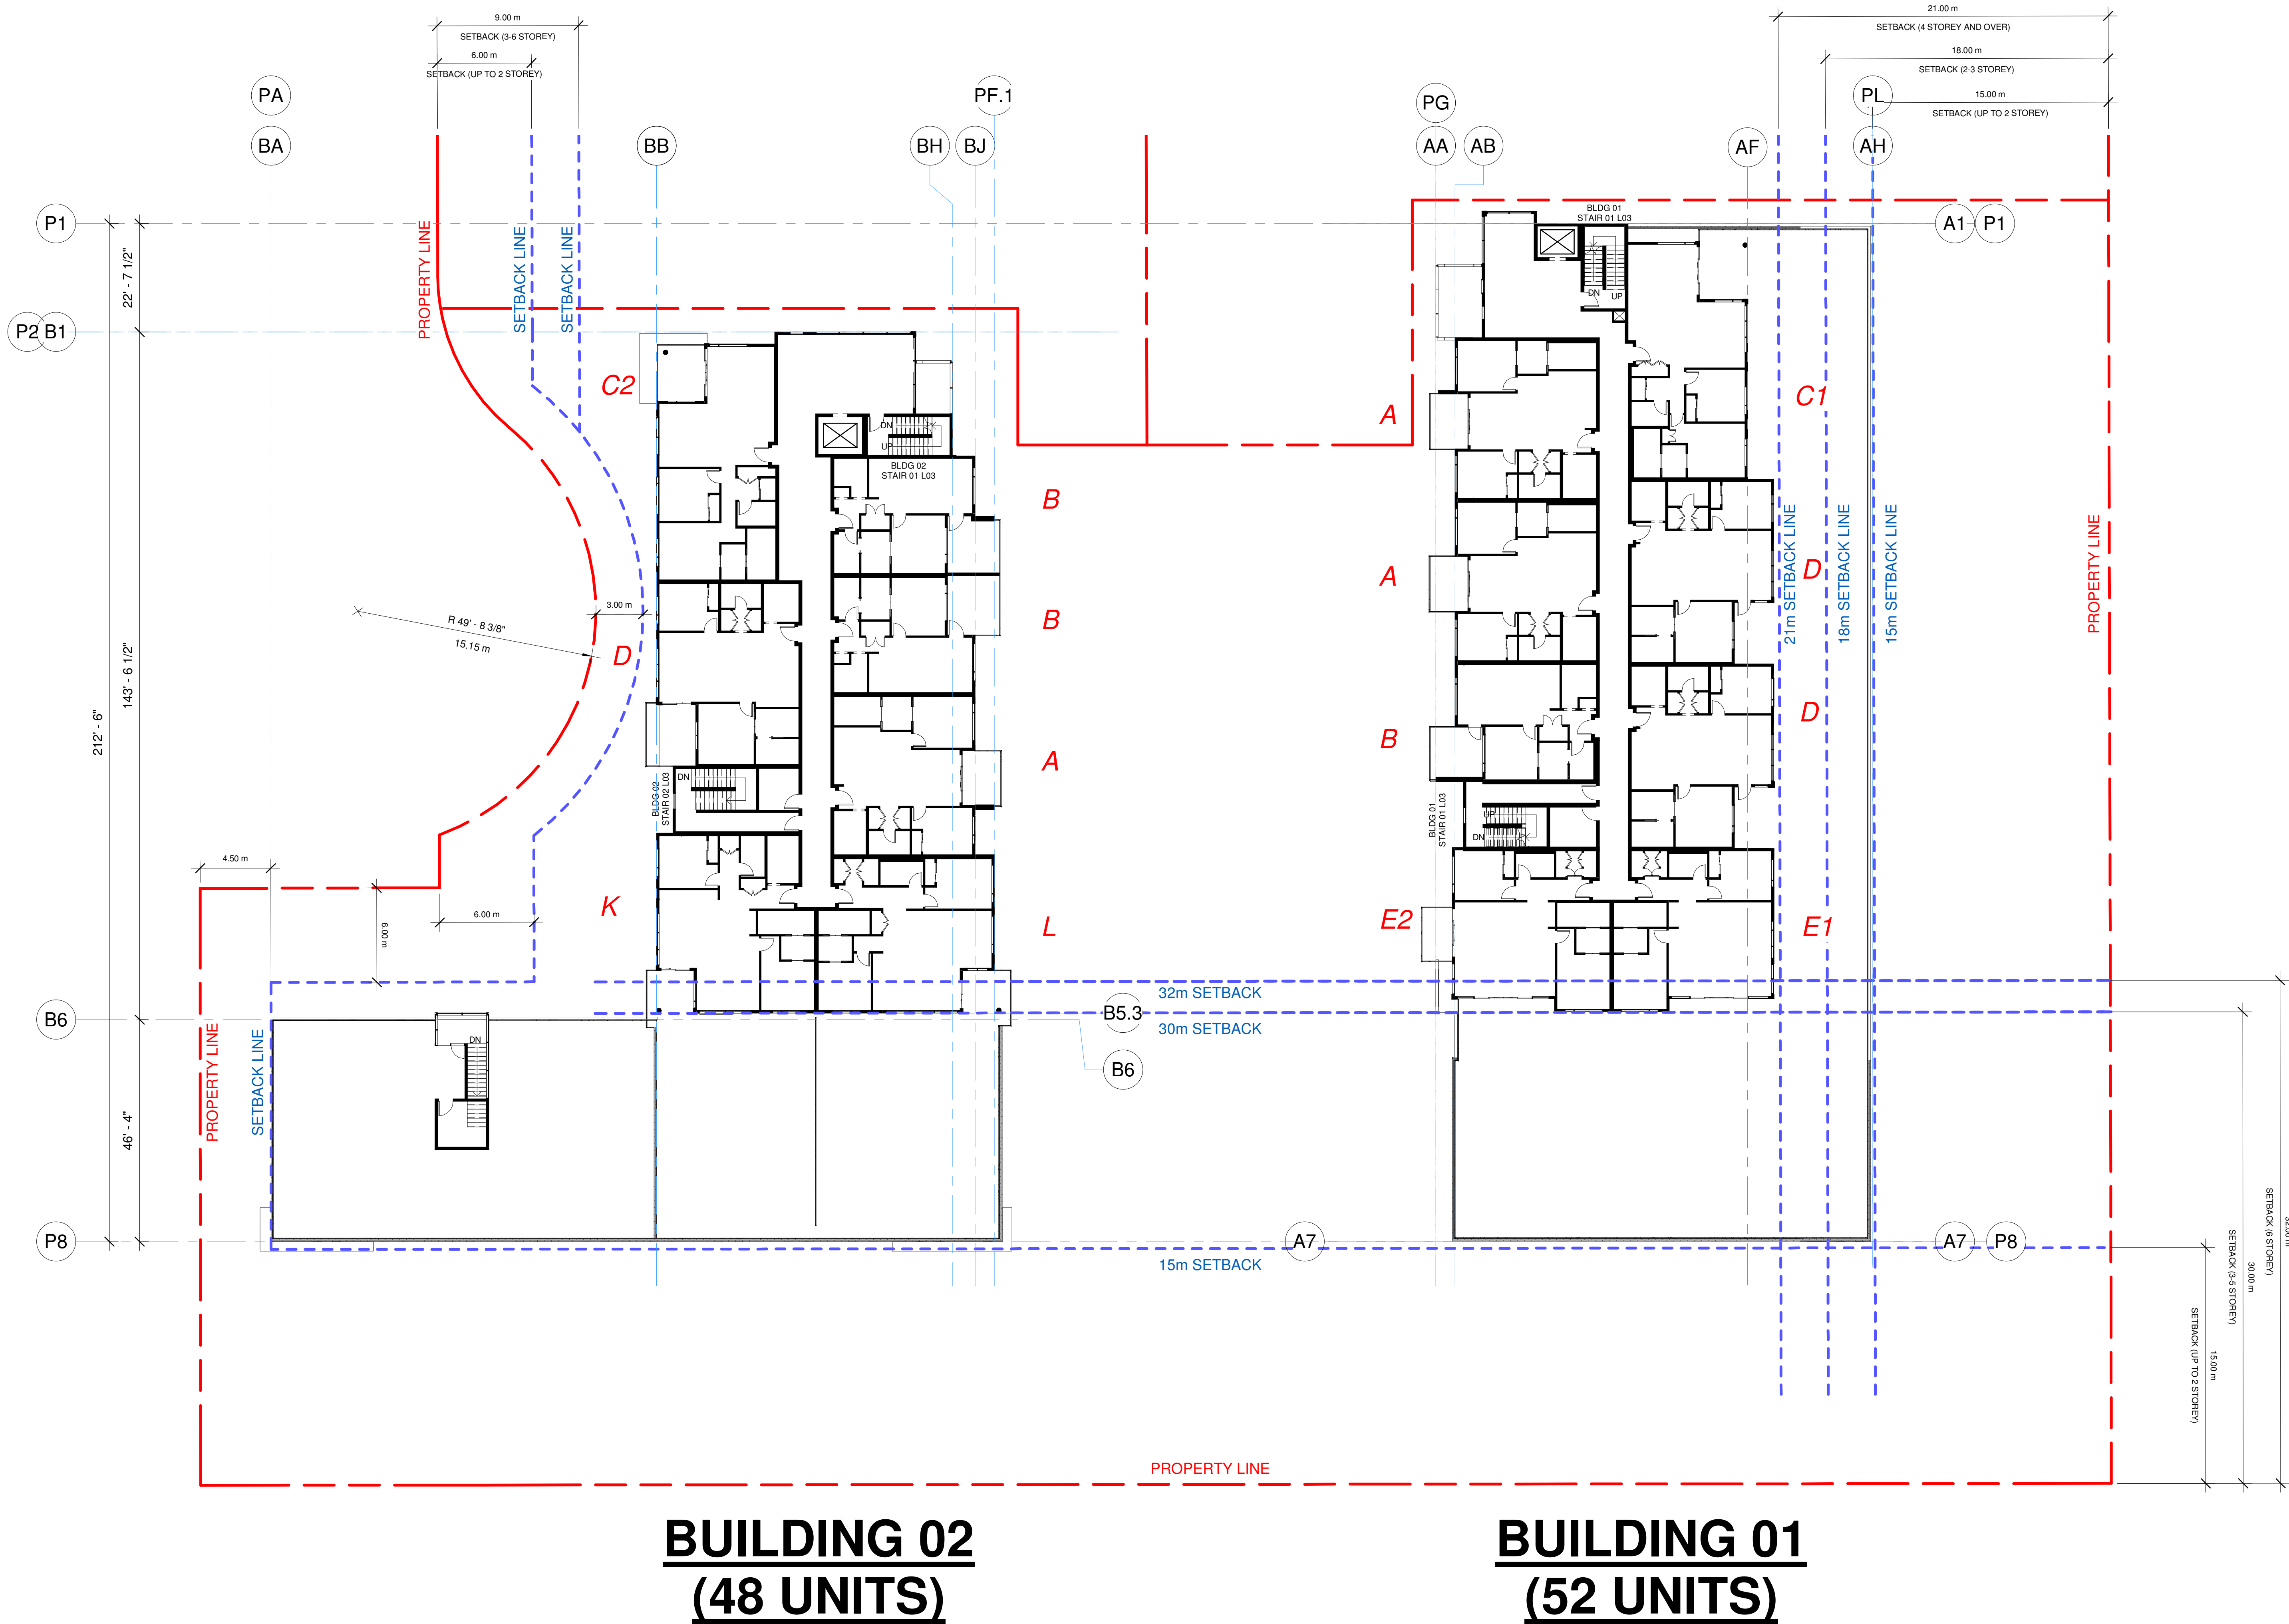

1 SITE PLAN AT RESIDENTIAL 03
1/16" = 1'-0"

2	20200309	REISSUED FOR DP
1	20190730	ISSUED FOR DP
No.	Date	Description
Revisions		

PM 

PATRICK MCCUSKER
ARCHITECTURE INC.

AAA MAIBC MRAIC
3430 BENOULIN ROAD
KELOWNA BC V1W 4M5
Phone: 778-484-0223 ~
pat@pmccarch.com
www.pmccarch.com

project title
LAKEVIEW VILLAGE
PHASE 01
APARTMENTS
2750 OLLALA ROAD
WEST KELOWNA, BC


project no. 3382

drawing title
SITE PLAN AT
RESIDENTIAL 03

designed	PMC	scale	1/16" = 1'-0"
drawn	JB		
checked	PMC		


drawing no.
DP1.10

plotted 2020-03-09 4:38:32 PM

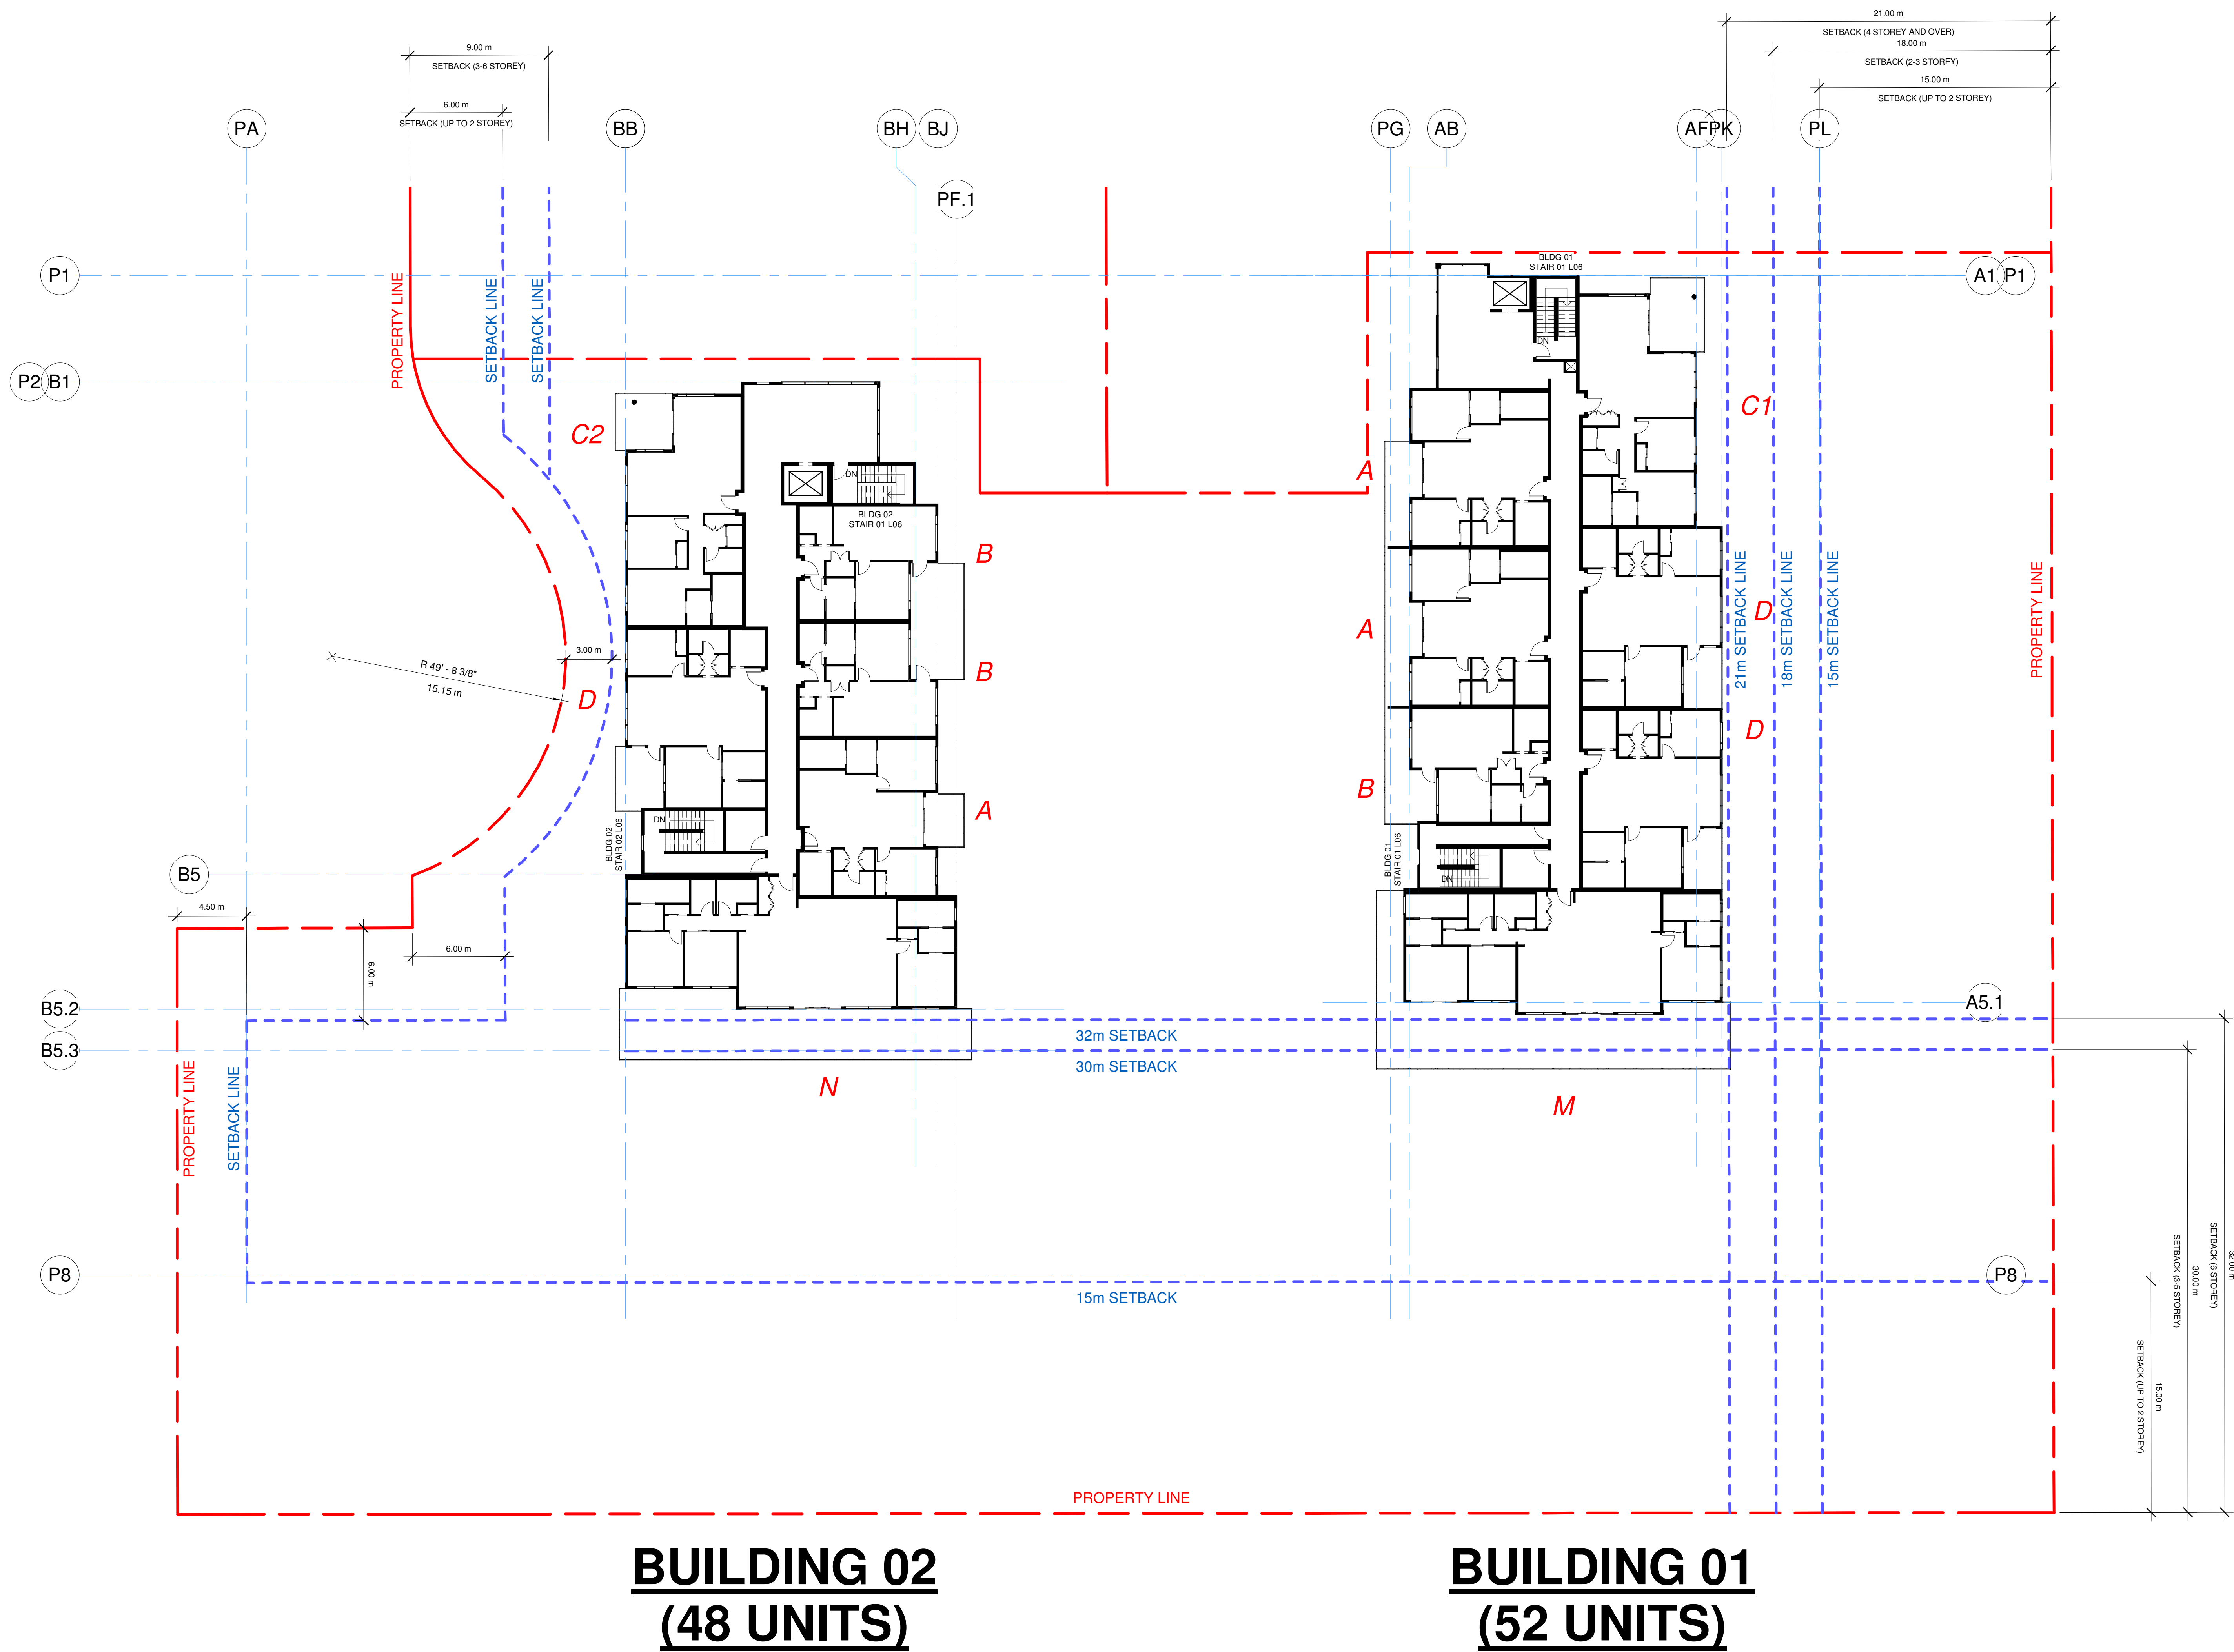

1 SITE PLAN AT RESIDENTIAL 06
1/16" = 1'-0"

2	20200309	REISSUED FOR DP
1	20190730	ISSUED FOR DP
No.	Date	Description
Revisions		

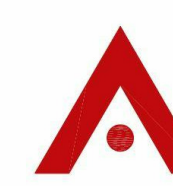PM 

PATRICK MCCUSKER
ARCHITECTURE INC.

AAA MAIBC MRAIC
3430 BENOULIN ROAD
KELOWNA BC V1W 4M5
Phone: 778-484-0223 ~
pat@pmccarch.com
www.pmccarch.com


project title
**LAKEVIEW VILLAGE
PHASE 01
APARTMENTS**
2750 OLLALA ROAD
WEST KELOWNA, BC

project no. 3382

designed	PMC	scale	1/16" = 1'-0"
drawn	JB		
checked	PMC		
drawing no.			

DP1.11

plotted 2020-03-09 4:29:47 PM

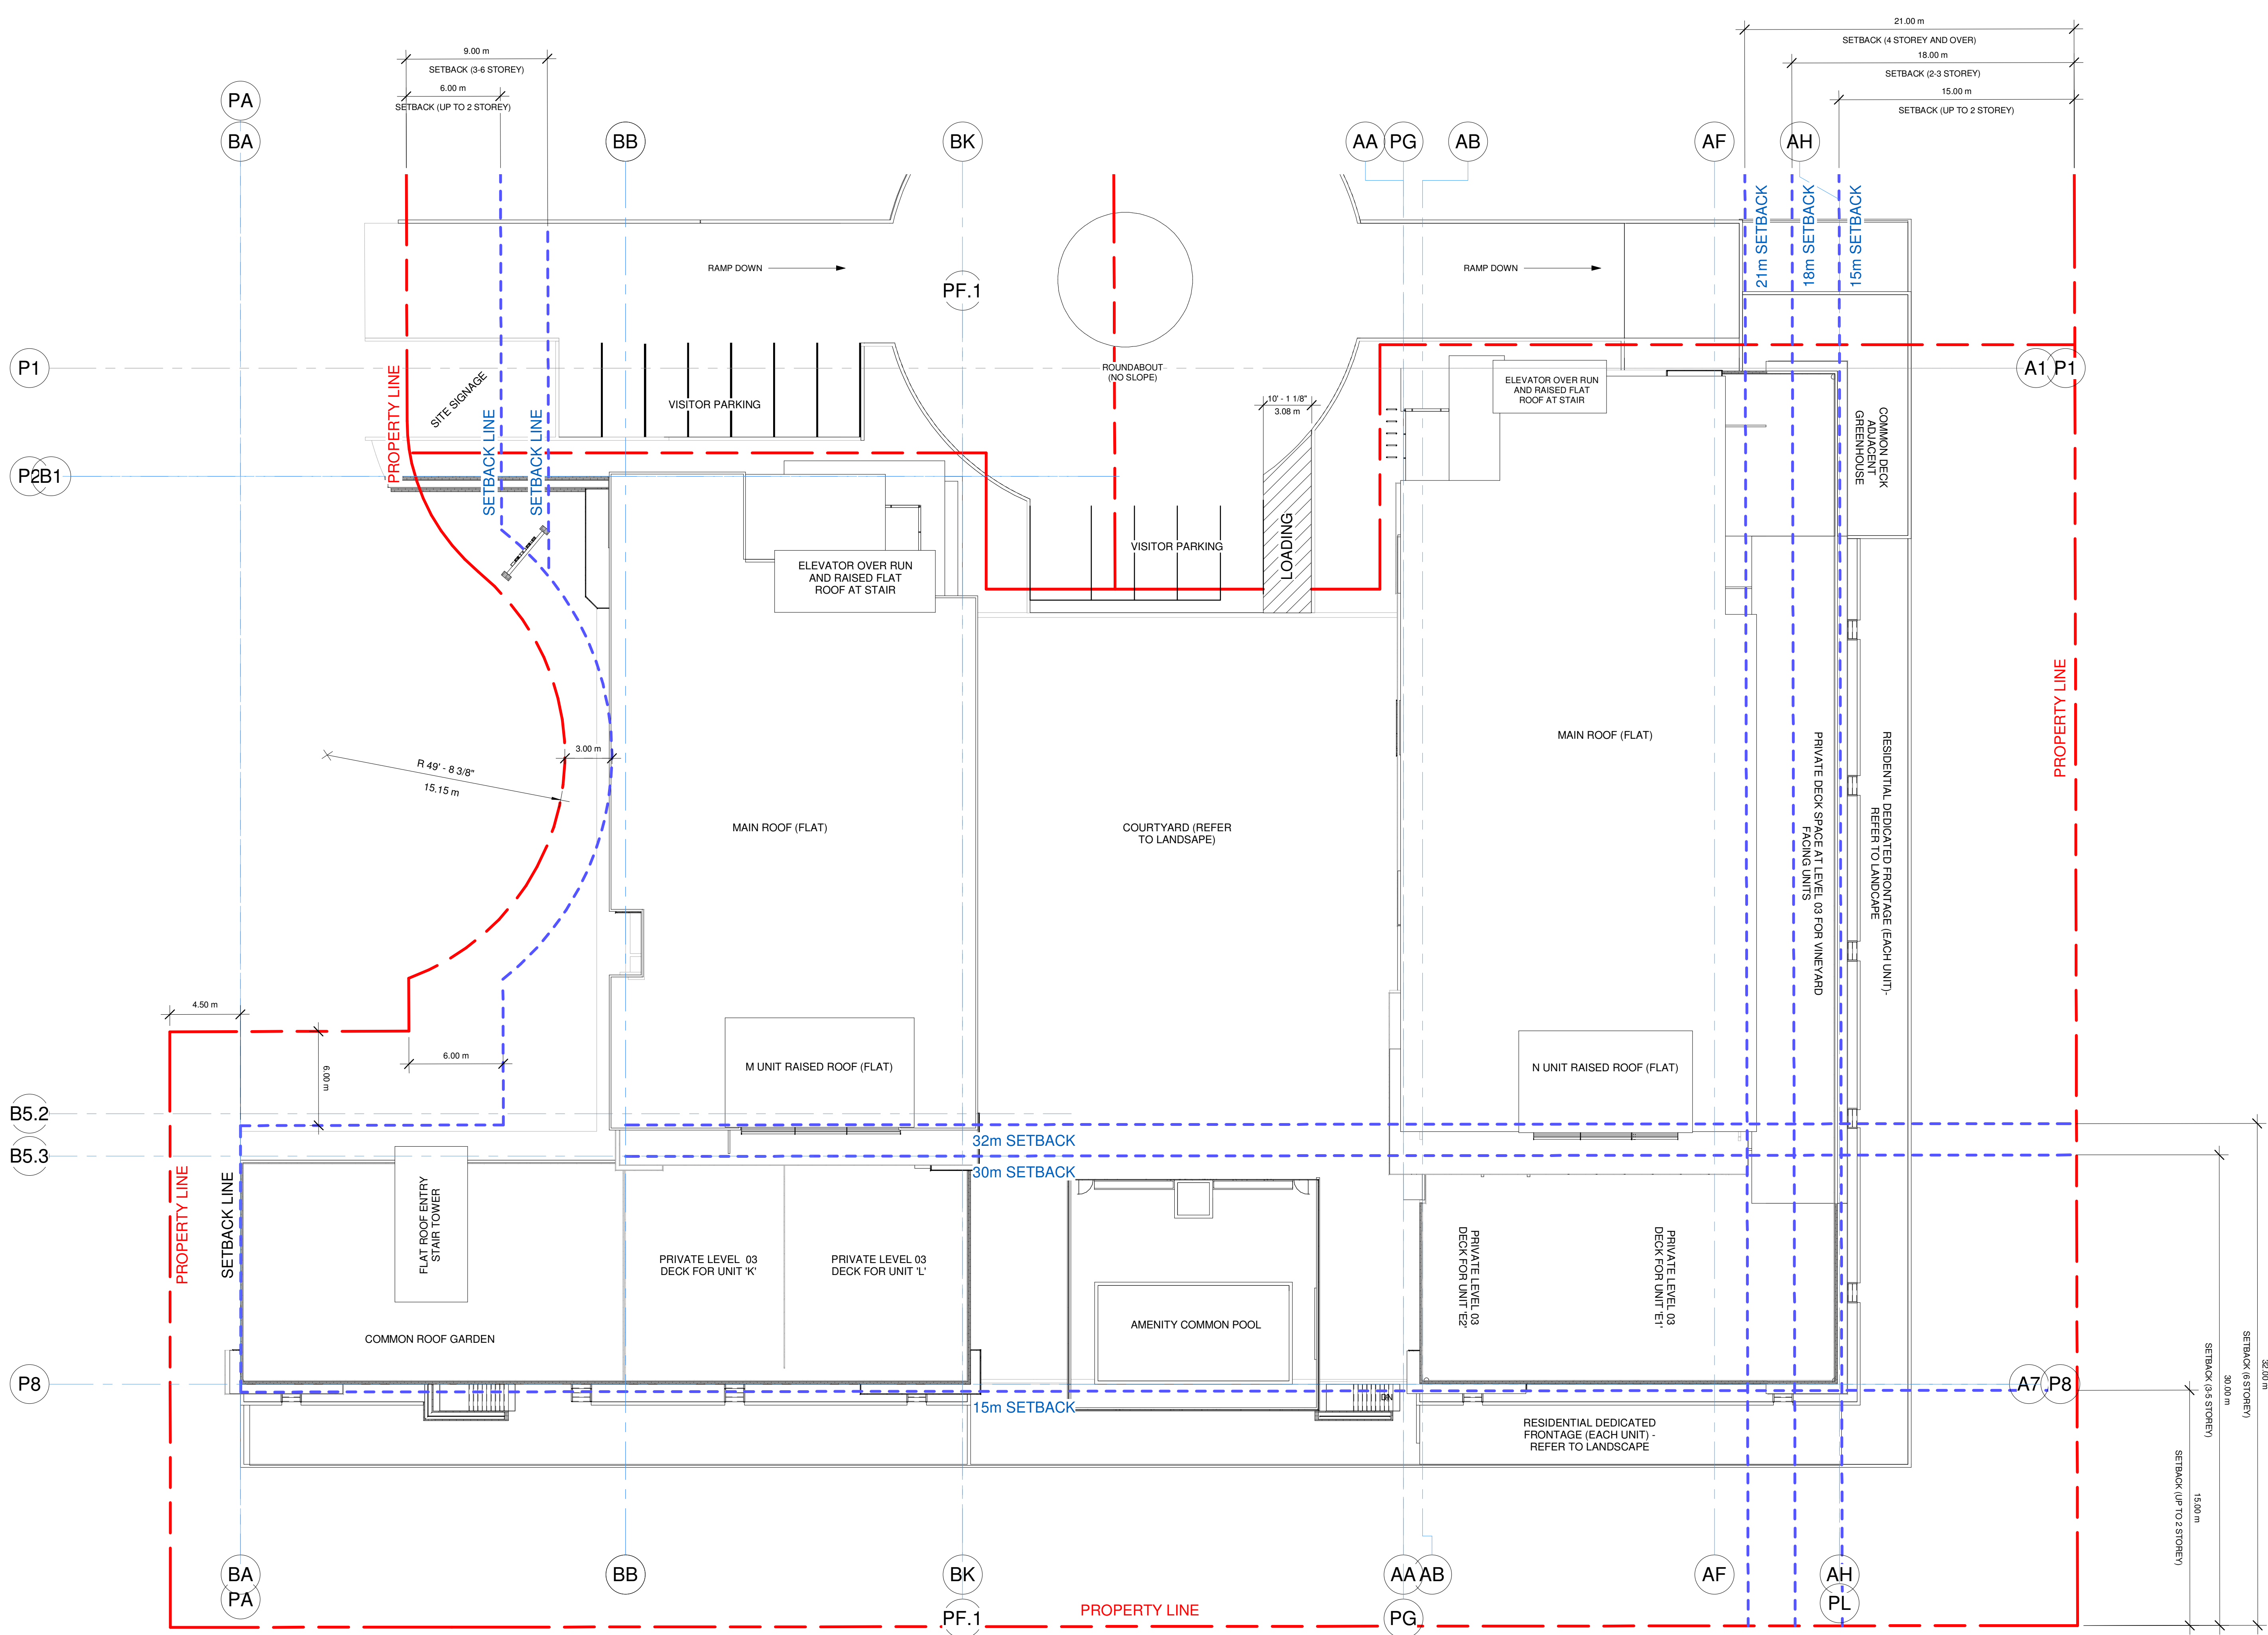

BUILDING 02
(48 UNITS)

BUILDING 01
(52 UNITS)

1 SITE PLAN AT ROOF
1/16" = 1'-0"

2	20200309	REISSUED FOR DP
1	20190730	ISSUED FOR DP
No.	Date	Description
Revisions		

PM 

PATRICK MCCUSKER
ARCHITECTURE INC.

AAA MAIBC MRAIC
3430 BENOULIN ROAD
KELOWNA, BC V1W 4M5
Phone: 778-484-0223 ~
pat@pmccarch.com
www.pmccarch.com

project title
LAKEVIEW VILLAGE
PHASE 01
APARTMENTS
2750 OLLALA ROAD
WEST KELOWNA, BC


project no. 3382

drawing title
SITE PLAN AT ROOF

designed	PMC	scale	1/16" = 1'-0"
drawn	JB		
checked	PMC		


drawing no.
DP1.12

plotted
2020-03-09 4:41:59 PM

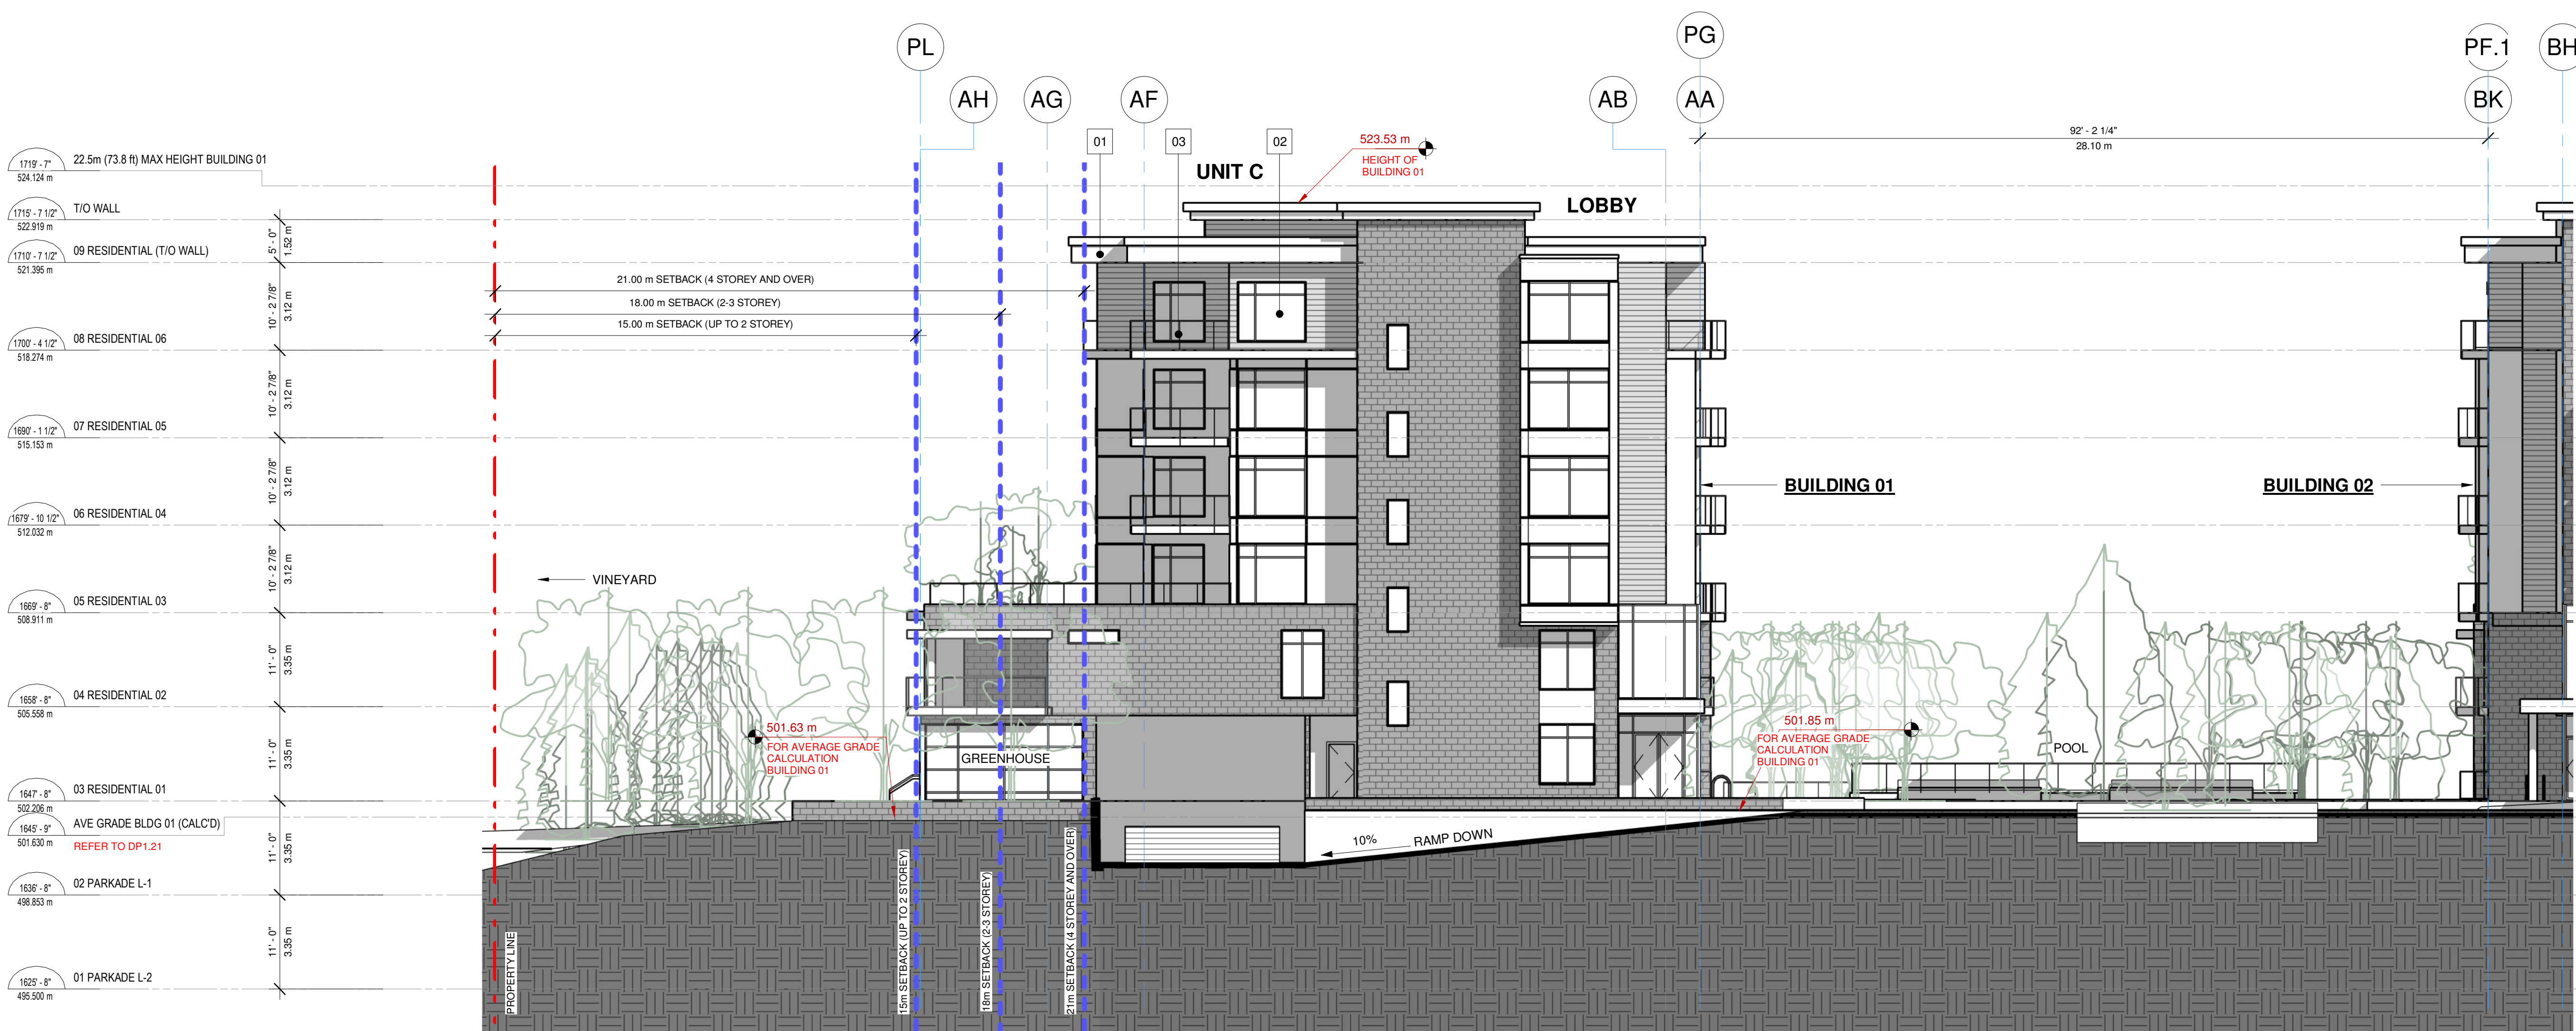


MATERIAL LEGEND


- 01- ROOF FASCIA (BLACK METAL)
- 02- CLEAR GLASS WINDOWS WITH BLACK FRAMES
- 03- GLASS RAILING WITH BLACK METAL POSTS AND TOP RAIL

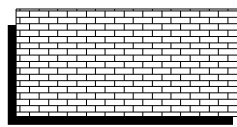

WALL CLADDING (BRICK - STACK BOND)

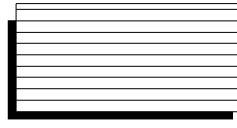


WALL CLADDING (METAL HORIZONTAL SIDING WITH WOOD TEXTURE)

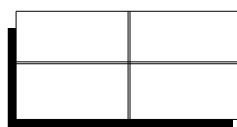

WALL CLADDING (COMPOSITE PANEL SYSTEM, GRAY)

BLDG 01: NORTH (FROM ROUNDABOUT/DROPOFF)
3/32" = 1'-0"

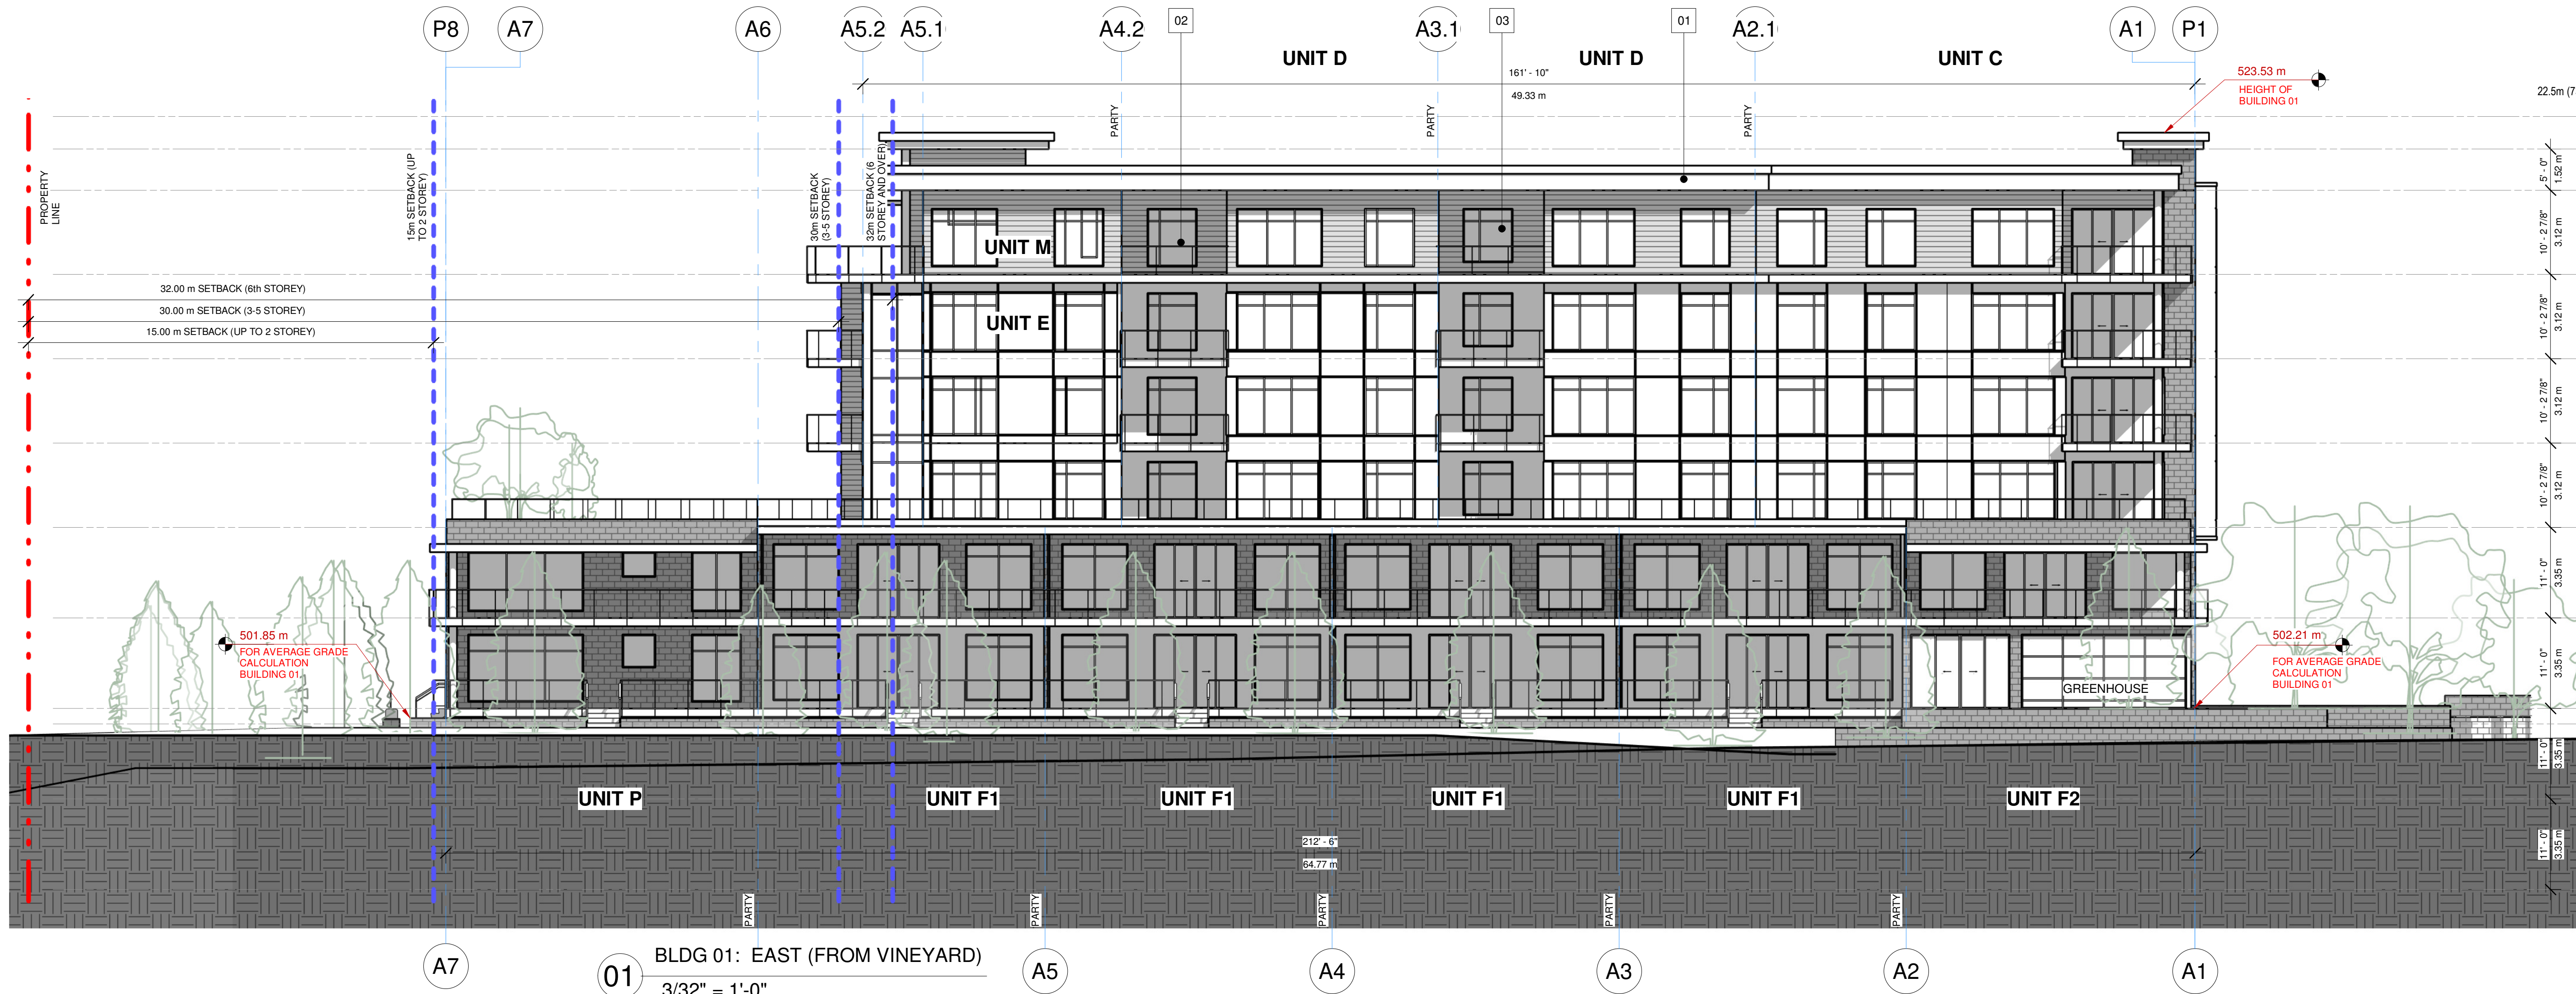

22.5m (73.8 ft) MAX HEIGHT BUILDING 01	1719' - 7"	524.124 m
T/O WALL	1715' - 7 1/2"	522.919 m
09 RESIDENTIAL (T/O WALL)	1710' - 7 1/2"	521.395 m
08 RESIDENTIAL 06	1700' - 4 1/2"	518.274 m
07 RESIDENTIAL 05	1690' - 1 1/2"	515.153 m
06 RESIDENTIAL 04	1679' - 10 1/2"	512.032 m
05 RESIDENTIAL 03	1669' - 8"	508.911 m
04 RESIDENTIAL 02	1659' - 8"	505.598 m
03 RESIDENTIAL 01	1647' - 8"	502.206 m
AVE GRADE BLDG 01 (CALC'D)	1645' - 9"	501.630 m
02 PARKADE L-1	1638' - 8"	498.953 m
01 PARKADE L-2	1625' - 8"	495.500 m

No.	Date	Description
1	20190730	ISSUED FOR DP
2	20200309	REISSUED FOR DP

PM

PATRICK MCCUSKER
ARCHITECTURE INC.

AAA MAIBC MRAIC
3430 BENOULIN ROAD
KELOWNA BC V1W 4M5
Phone: 778-484-0223 ~
pat@pmccarch.com
www.pmccarch.com

project title
**LAKEVIEW VILLAGE
PHASE 01
APARTMENTS**
2750 OLLALA ROAD
WEST KELOWNA, BC


project no. 3382

drawing title
ELEVATIONS BUILDING 01

designed	PMC	scale	As indicated
drawn	JB		
checked	PMC		
drawing no.			

DP3.01

plotted 2020-03-09 4:59:39 PM

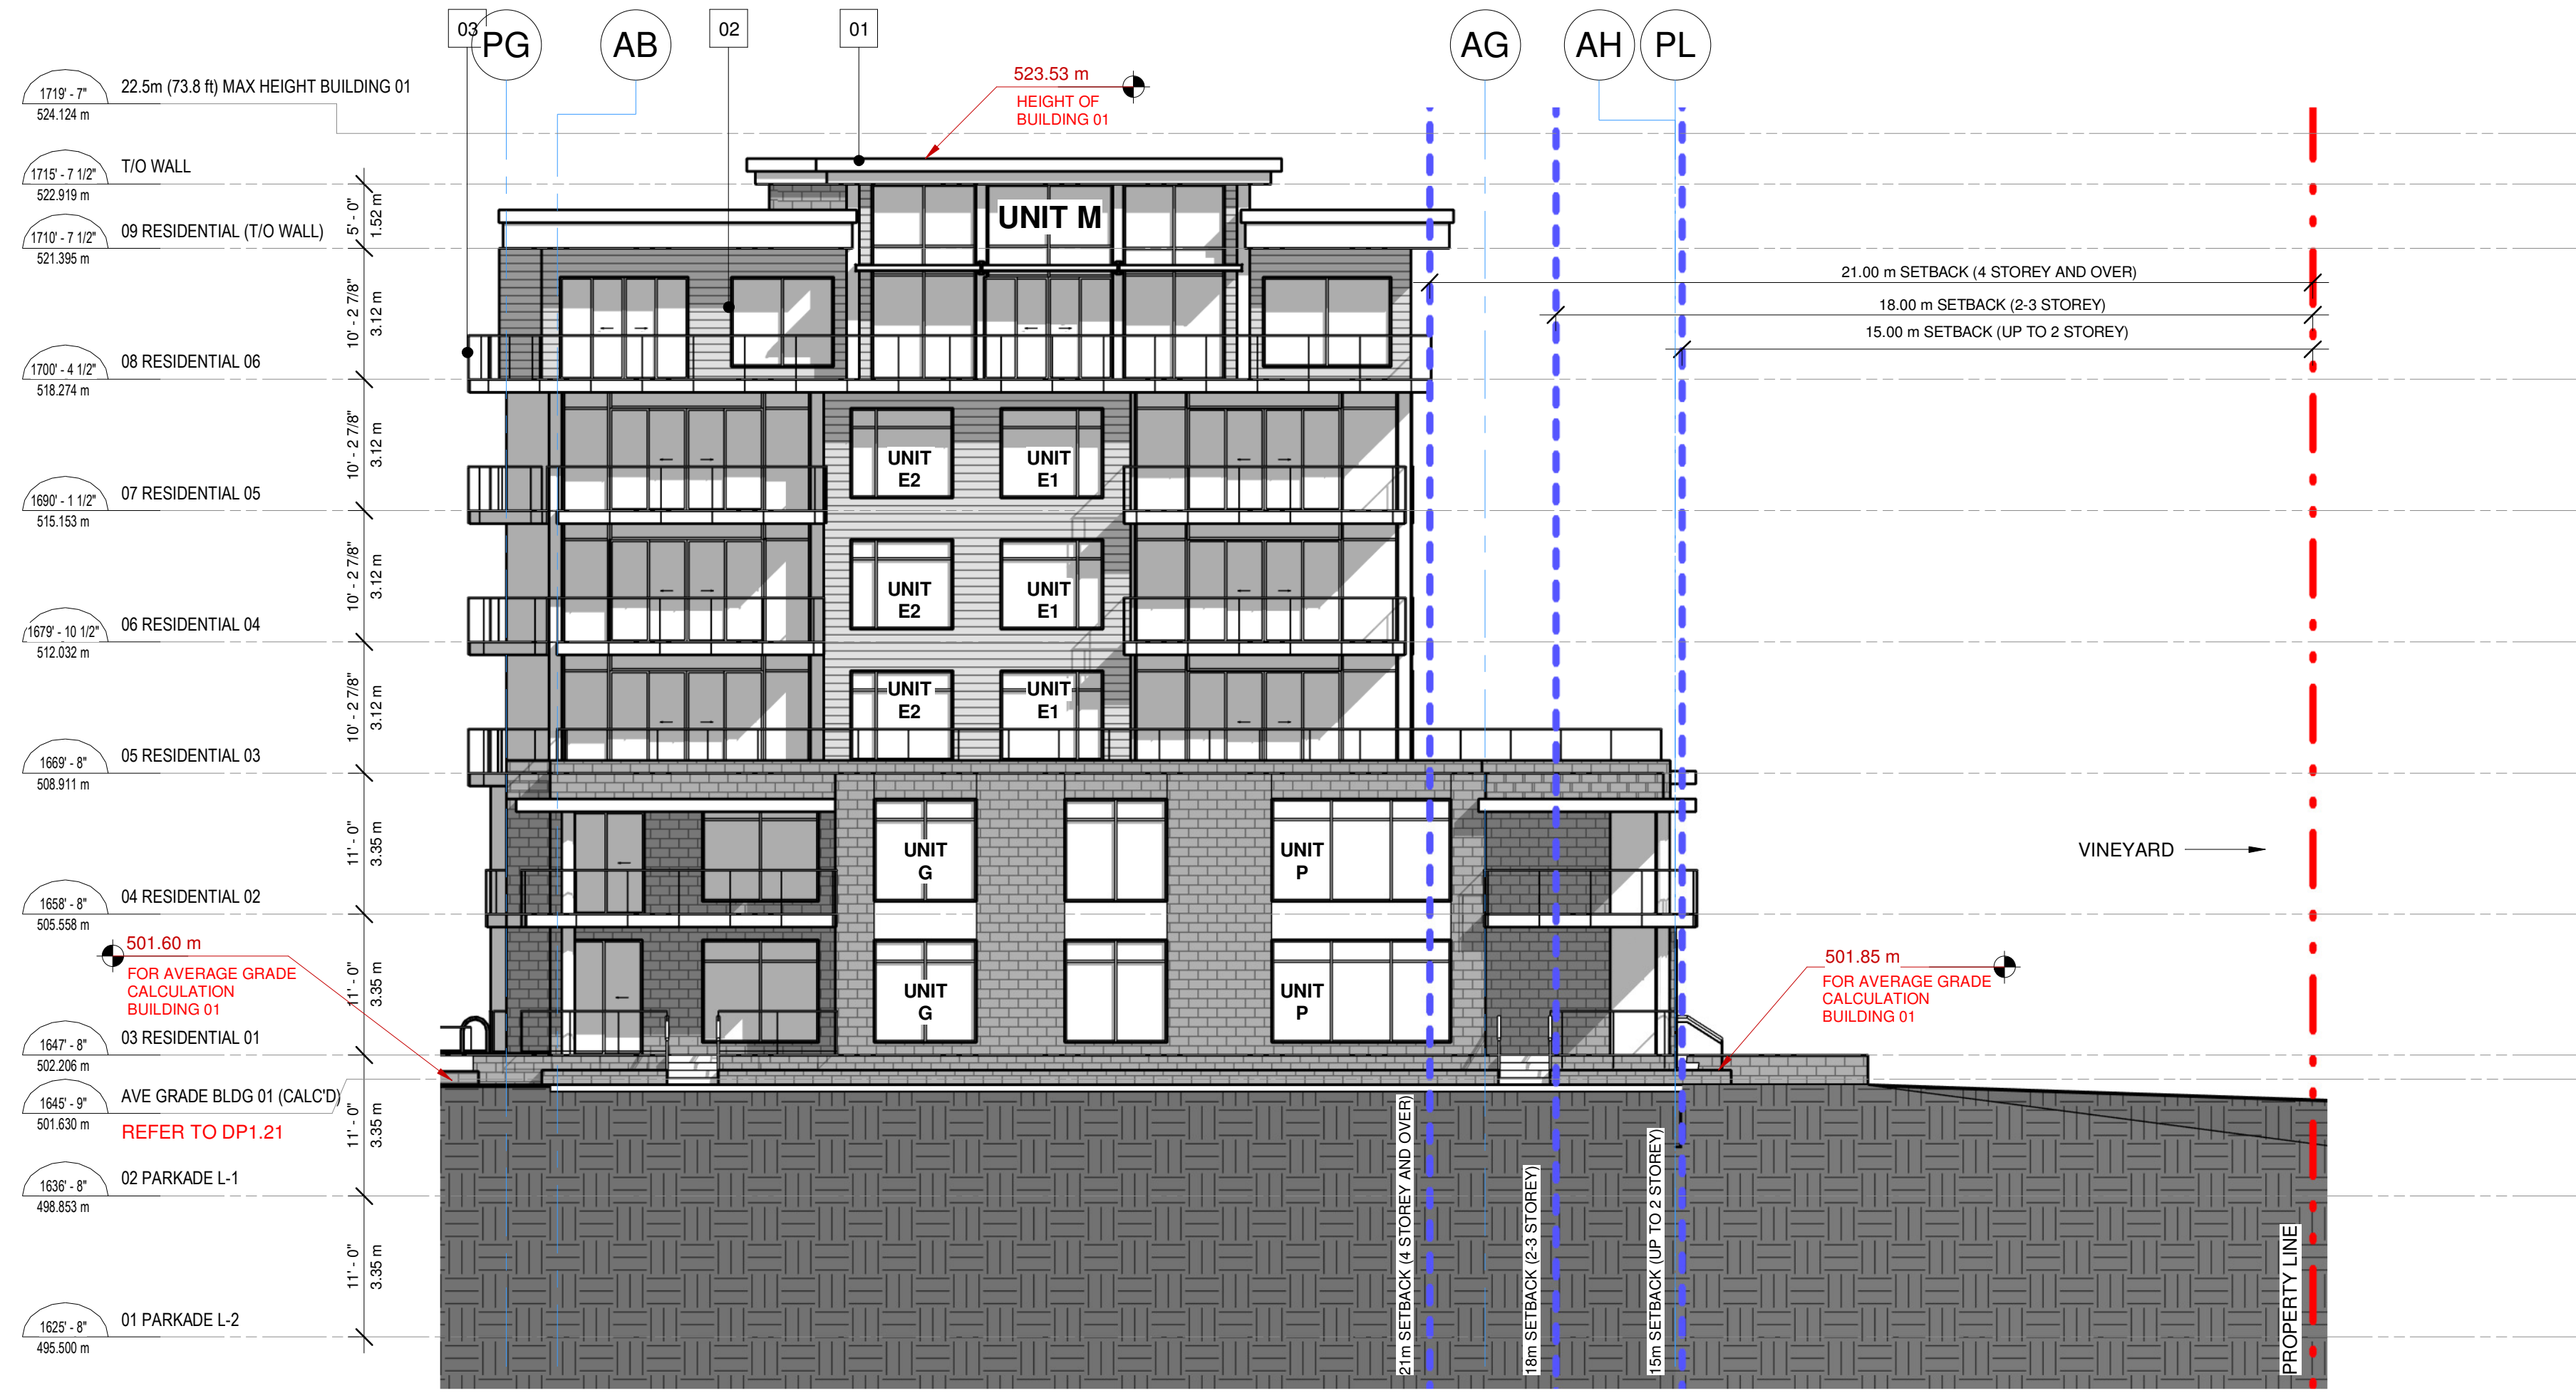

02 BLDG 01: SOUTH (FROM HAWTHORNE)
3/32" = 1'-0"



01 BLDG 01: WEST (COURTYARD)
3/32" = 1'-0"

- MATERIAL LEGEND**
- 01- ROOF FASCIA (BLACK METAL)
 - 02- CLEAR GLASS WINDOWS WITH BLACK FRAMES
 - 03- GLASS RAILING WITH BLACK METAL POSTS AND TOP RAIL
- WALL CLADDING (BRICK - STACK BOND)
- WALL CLADDING (METAL HORIZONTAL SIDING WITH WOOD TEXTURE)
- WALL CLADDING (COMPOSITE PANEL SYSTEM, GRAY)

No.	Date	Description
2	20200309	REISSUED FOR DP
1	20190730	ISSUED FOR DP

PM

PATRICK MCCUSKER
ARCHITECTURE INC.

AAA MAIBC MRAIC
3430 BENOULIN ROAD
KELOWNA, BC V1W 4M5
Phone: 778-484-0223 ~
pat@pmccarch.com
www.pmccarch.com

project title
**LAKEVIEW VILLAGE
PHASE 01
APARTMENTS**
2750 OLLALA ROAD
WEST KELOWNA, BC


project no. 3382

drawing title
ELEVATIONS BUILDING 01

designed	PMC	scale	As indicated
drawn	JB		
checked	PMC		
drawing no.			




DP3.02

plotted 2020-03-09 4:59:49 PM

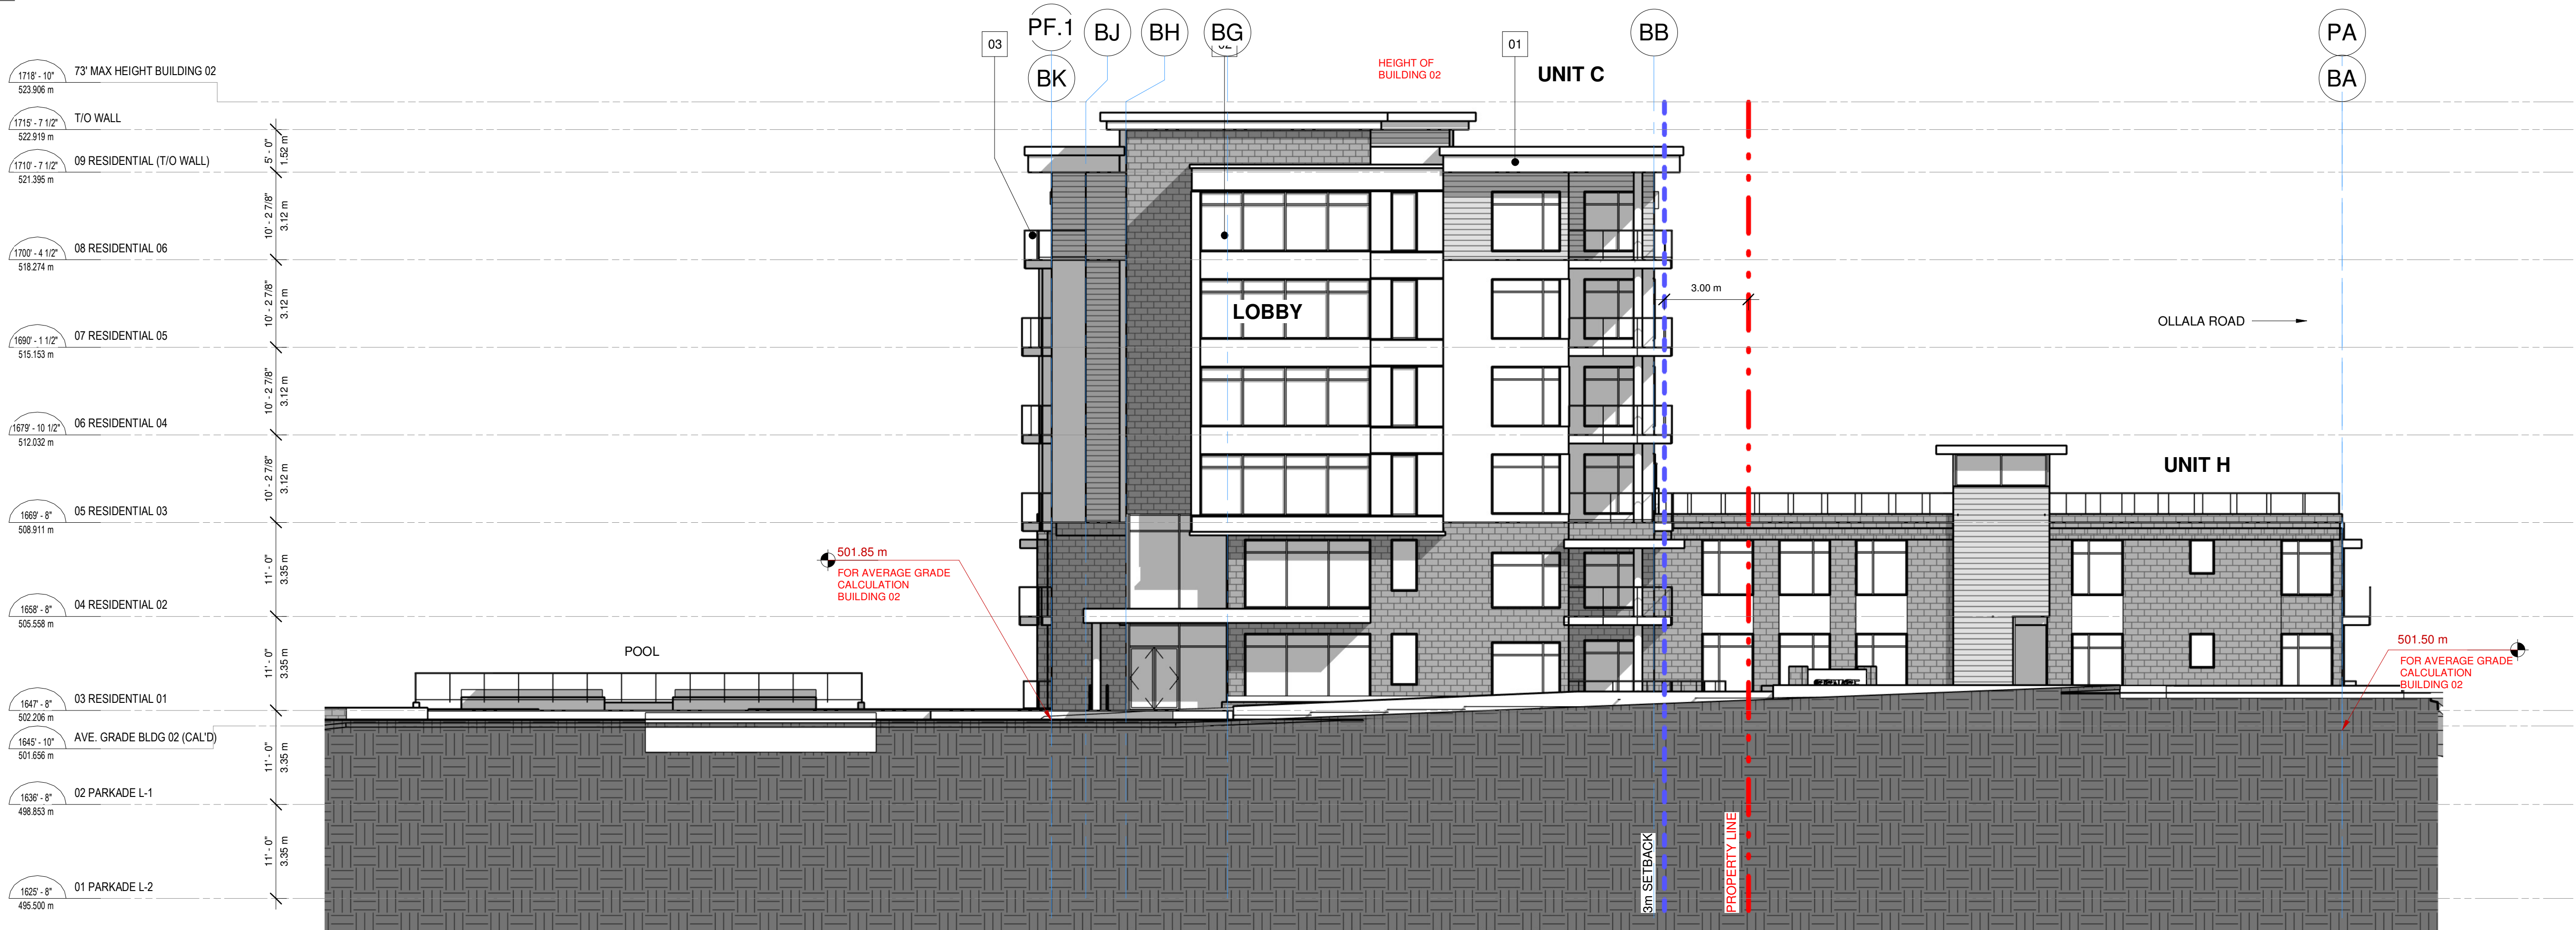

MATERIAL LEGEND

- 01- ROOF FASCIA (BLACK METAL)
- 02- CLEAR GLASS WINDOWS WITH BLACK FRAMES
- 03- GLASS RAILING WITH BLACK METAL POSTS AND TOP RAIL

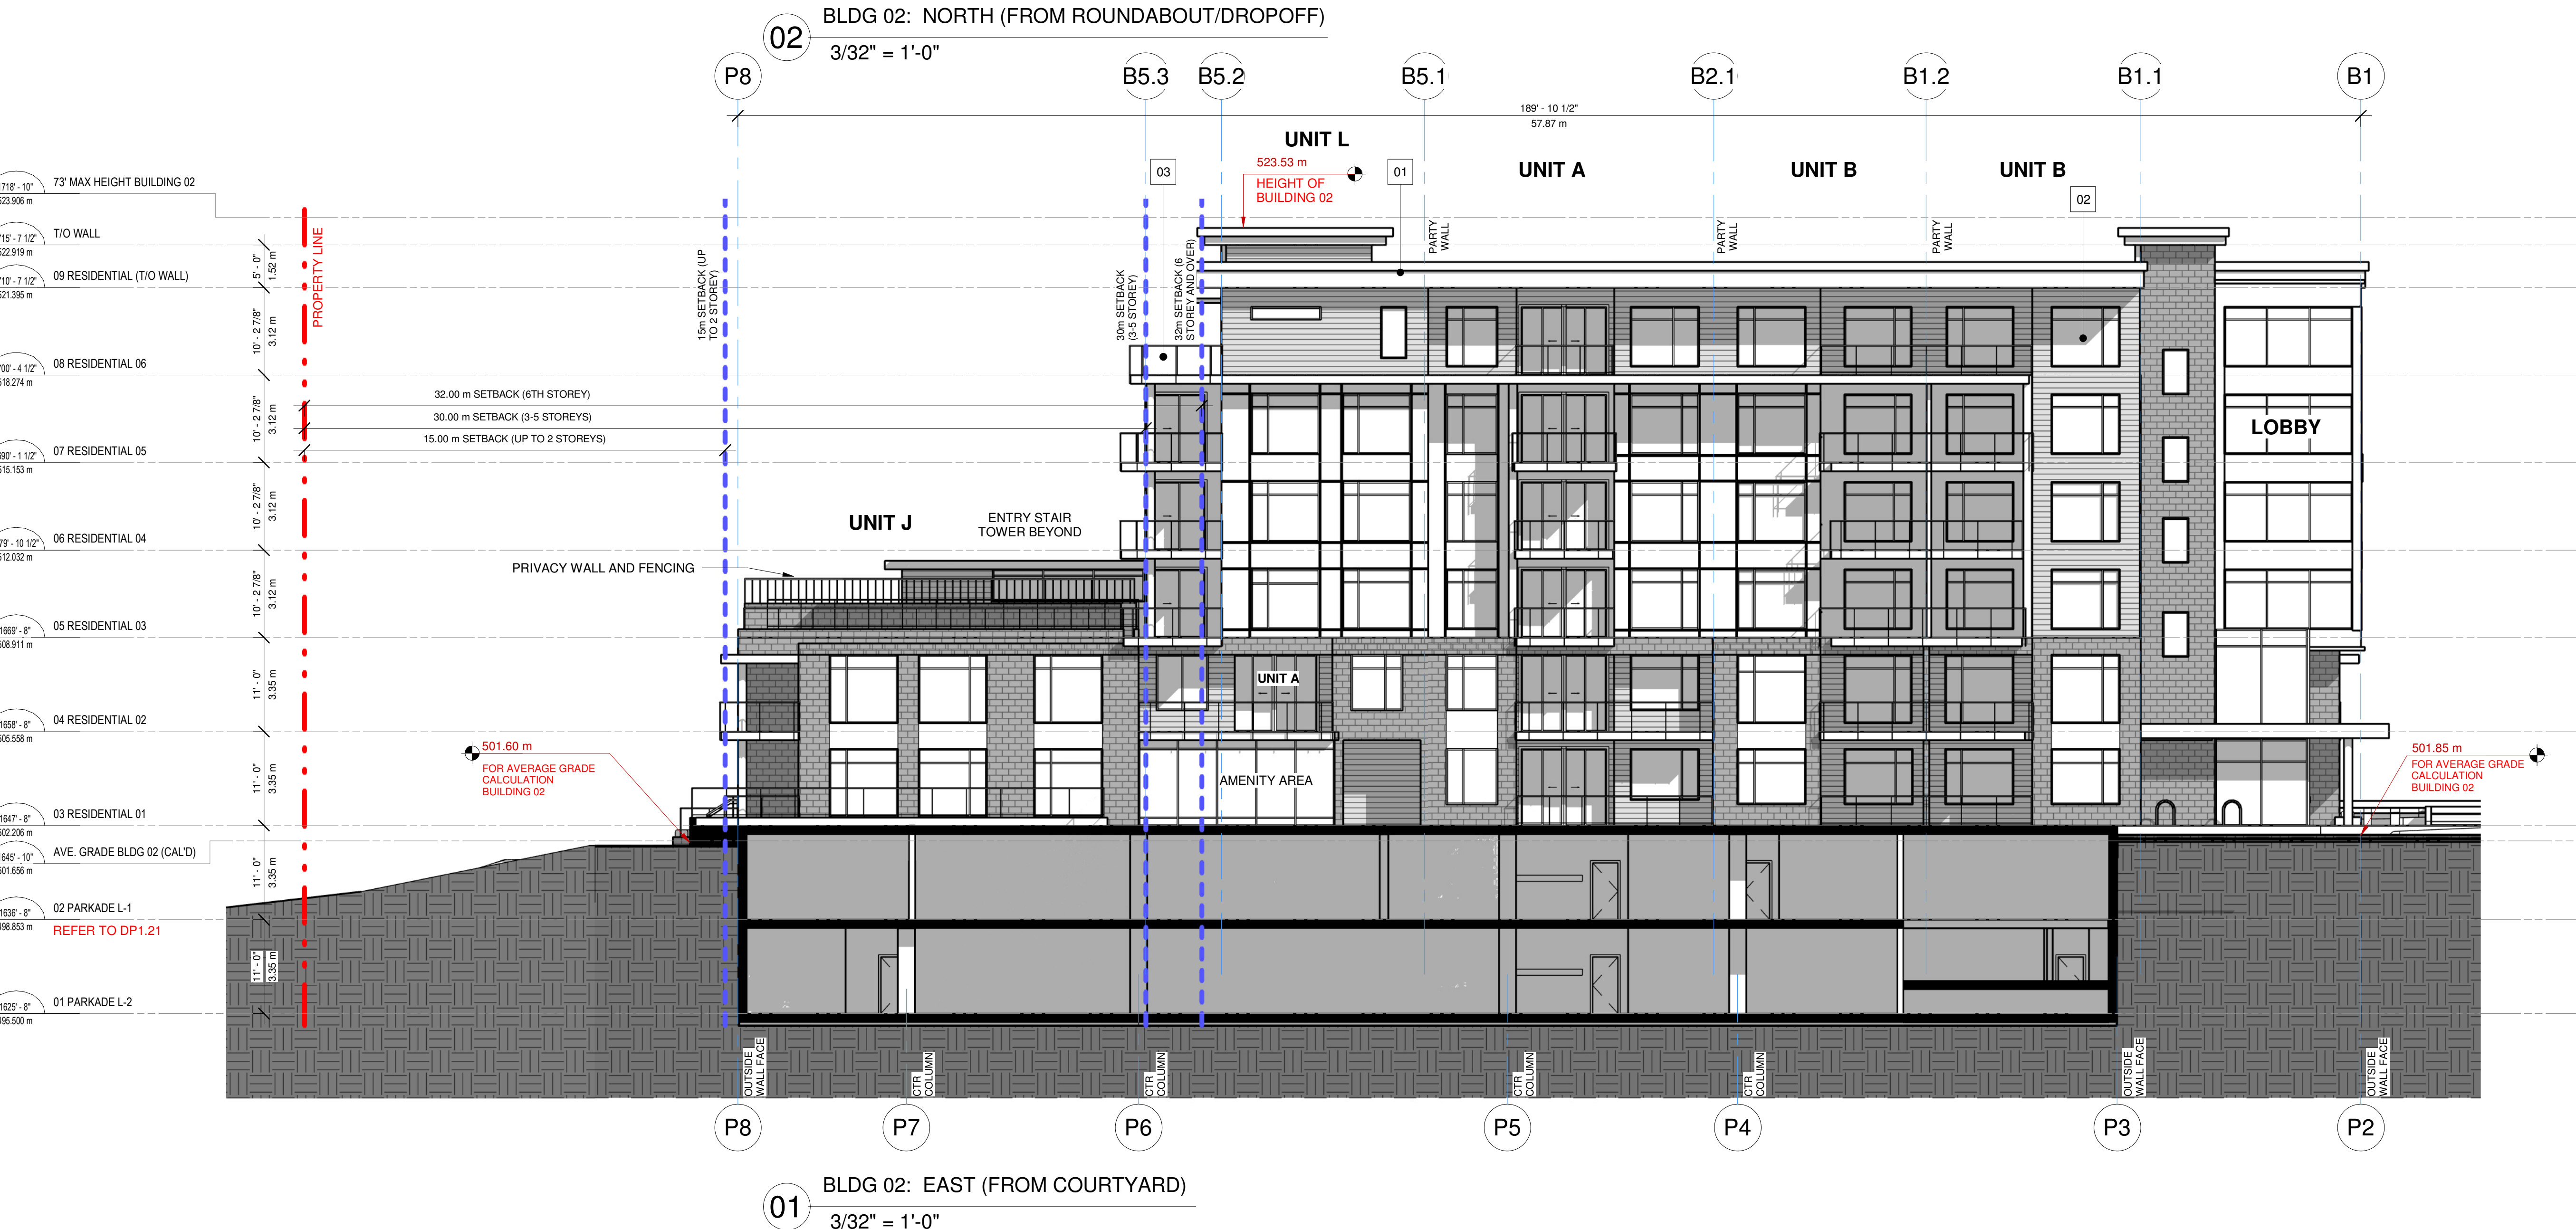  

No.	Date	Description
2	20200309	REISSUED FOR DP
1	20190730	ISSUED FOR DP

PM 

PATRICK MCCUSKER
ARCHITECTURE INC.

AAA MAIBC MRAIC
3430 BENOULIN ROAD
KELOWNA BC V1W 4M5
Phone: 778-484-0223
pat@pmccarch.com
www.pmccarch.com

project title
**LAKEVIEW VILLAGE
PHASE 01
APARTMENTS**
2750 OLLALA ROAD
WEST KELOWNA, BC


project no. 3382

drawing title
ELEVATIONS BUILDING 02


designed	PMC	scale	As indicated
drawn	JB		
checked	PMC		
drawing no.			

DP3.03

plotted 2020-03-09 5:00:01 PM

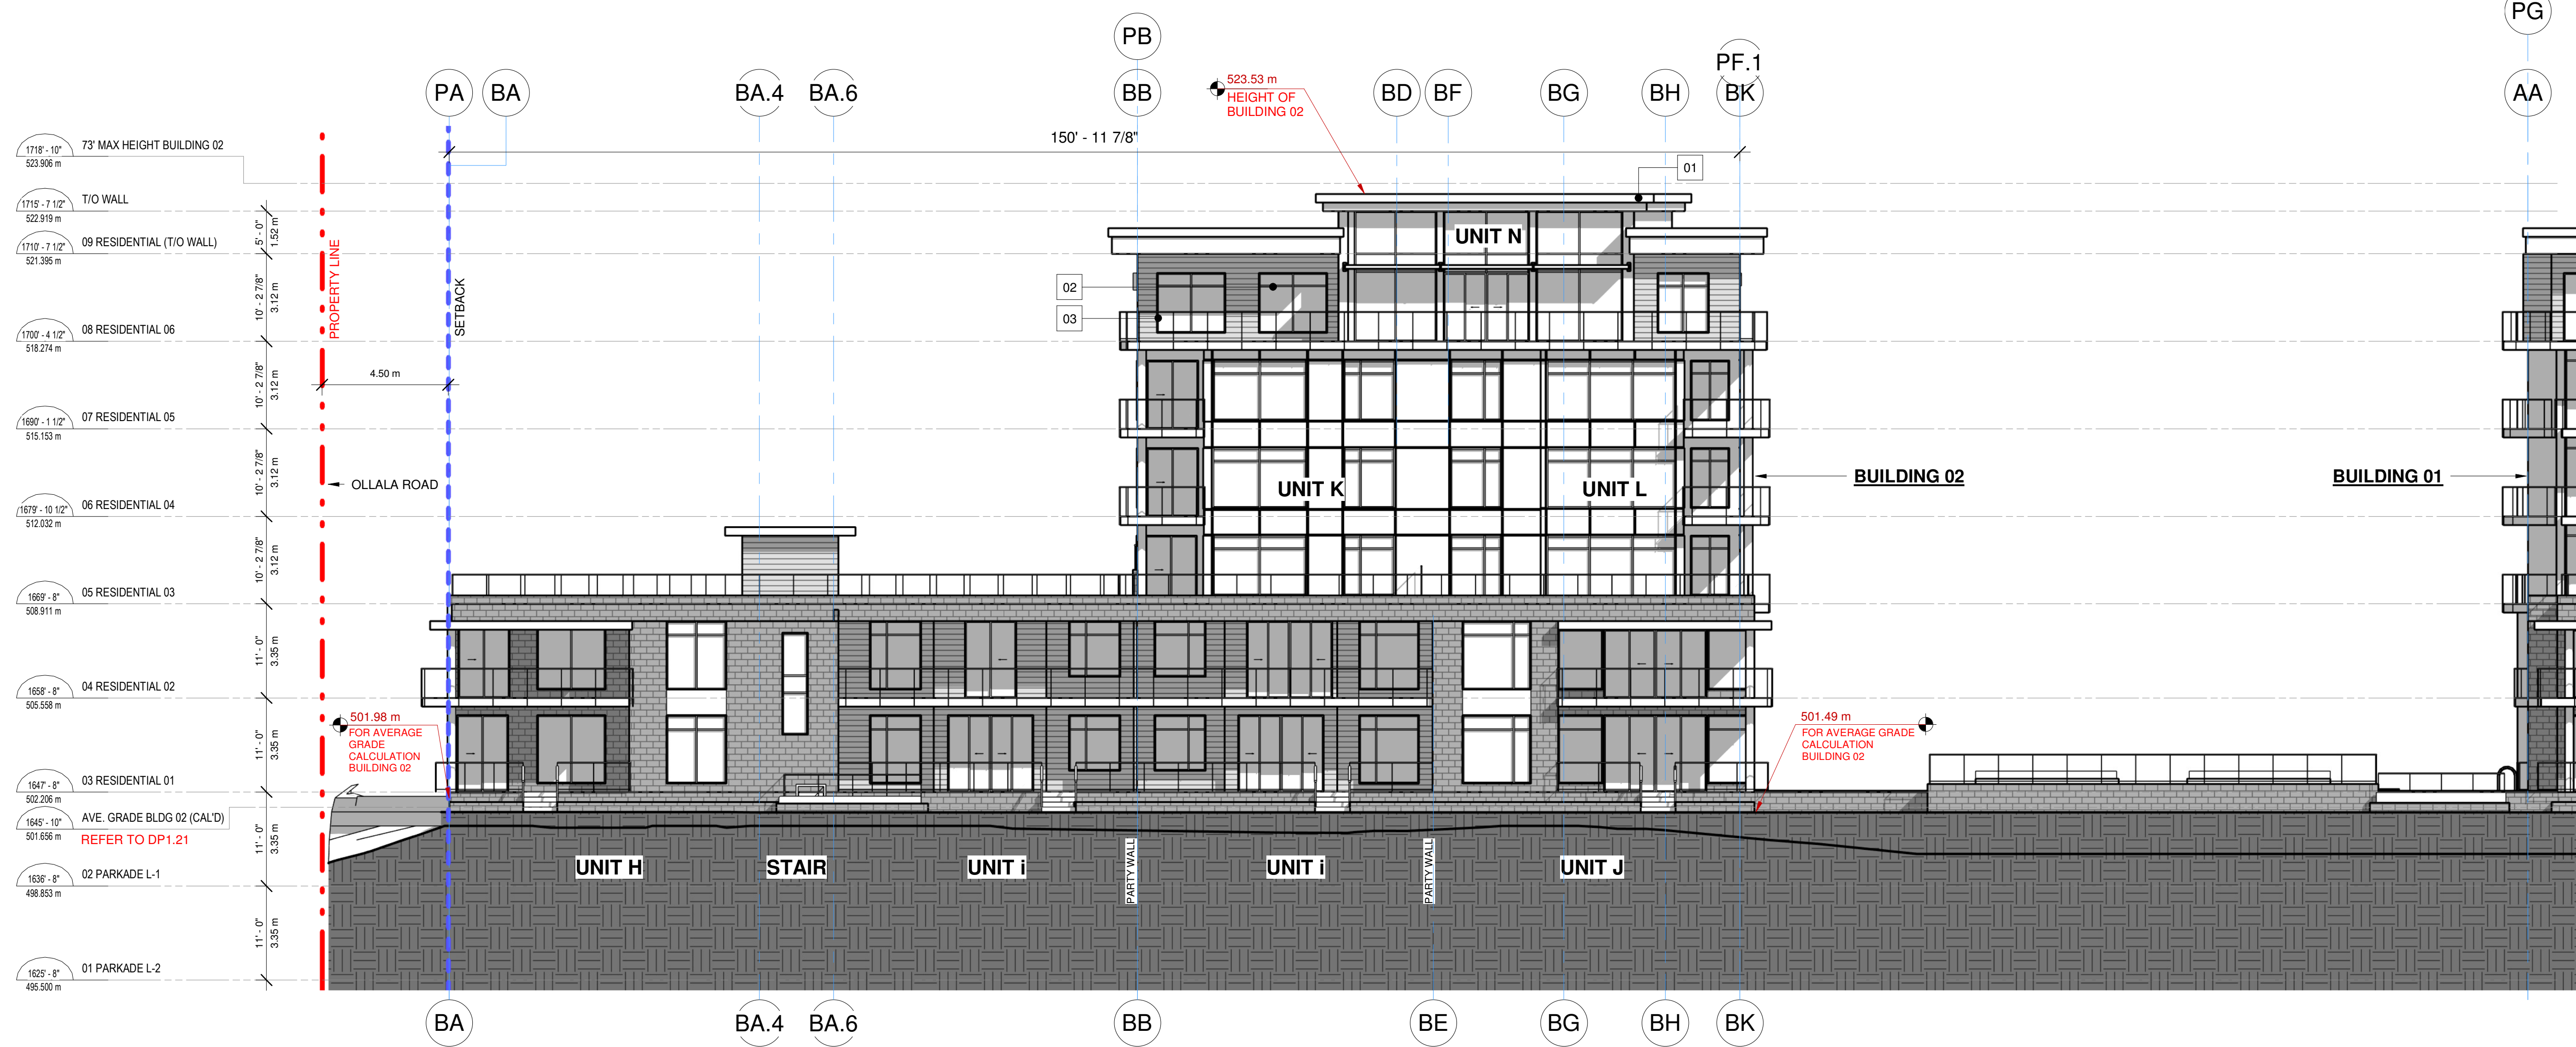

02 BLDG 02: SOUTH (FROM HAWTHORNE)
3/32" = 1'-0"

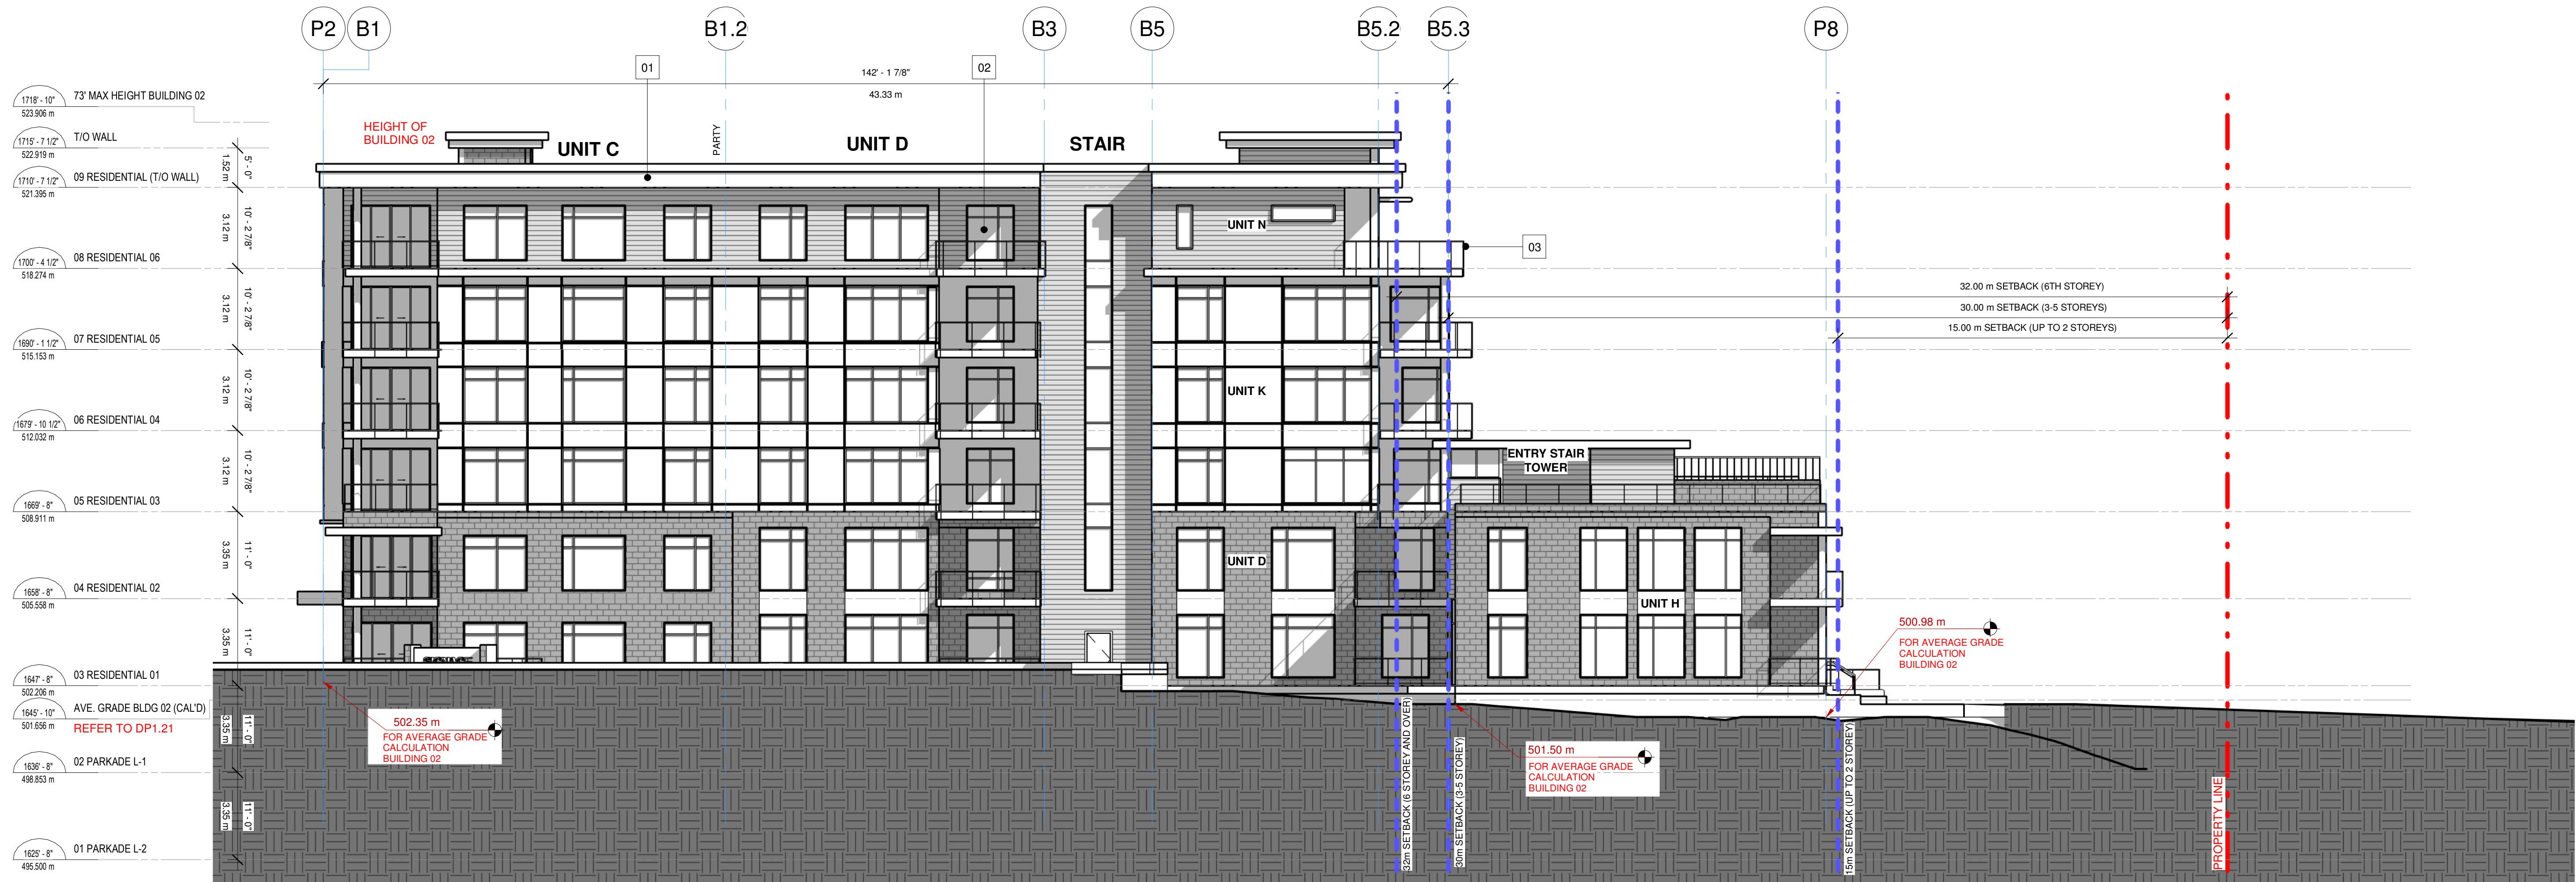

01 BLDG 02: WEST (ROUNDAABOUT)
3/32" = 1'-0"

- MATERIAL LEGEND**
- 01- ROOF FASCIA (BLACK METAL)
 - 02- CLEAR GLASS WINDOWS WITH BLACK FRAMES
 - 03- GLASS RAILING WITH BLACK METAL POSTS AND TOP RAIL
- WALL CLADDING (BRICK - STACK BOND)
- WALL CLADDING (METAL HORIZONTAL SIDING WITH WOOD TEXTURE)
- WALL CLADDING (COMPOSITE PANEL SYSTEM, GRAY)

No.	Date	Description
2	20200309	REISSUED FOR DP
1	20190730	ISSUED FOR DP

PM 

PATRICK MCCUSKER
ARCHITECTURE INC.

AAA MAIBC MRAIC
3430 BENOULIN ROAD
KELOWNA BC V1W 4M5
Phone: 778-484-0223
pat@pmccarch.com
www.pmccarch.com

project title
**LAKEVIEW VILLAGE
PHASE 01
APARTMENTS**
2750 OLLALA ROAD
WEST KELOWNA, BC

project no. 3382

drawing title
ELEVATIONS BUILDING 02

designed	PMC	scale	As indicated
drawn	JB		
checked	PMC		
drawing no.			

DP3.04

plotted 2020-03-09 5:00:10 PM



02 BLDG 01: NORTH (FROM ROUNDABOUT/DROPOFF)
3/32" = 1'-0"



01 BLDG 01: EAST (FROM VINEYARD)
3/32" = 1'-0"

2	20200309	REISSUED FOR DP
1	20190730	ISSUED FOR DP
No.	Date	Description
Revisions		




PATRICK MCGUSKER
ARCHITECTURE INC.
AAA MAIBC MRAIC
3430 BENOULIN ROAD
KELOWNA BC V1W 4M6
~ Phone: 778-484-0223 ~
~ pat@pmccarch.com ~
~ www.pmccarch.com ~

project title
LAKEVIEW VILLAGE
PHASE 01
APARTMENTS
2750 OLLALA ROAD
WEST KELOWNA, BC
project no. 3382

drawing title
COLOURED BUILDING 01

designed	PMC	scale	As indicated
drawn	JB		
checked	PMC		
drawing no.			


DP3.05

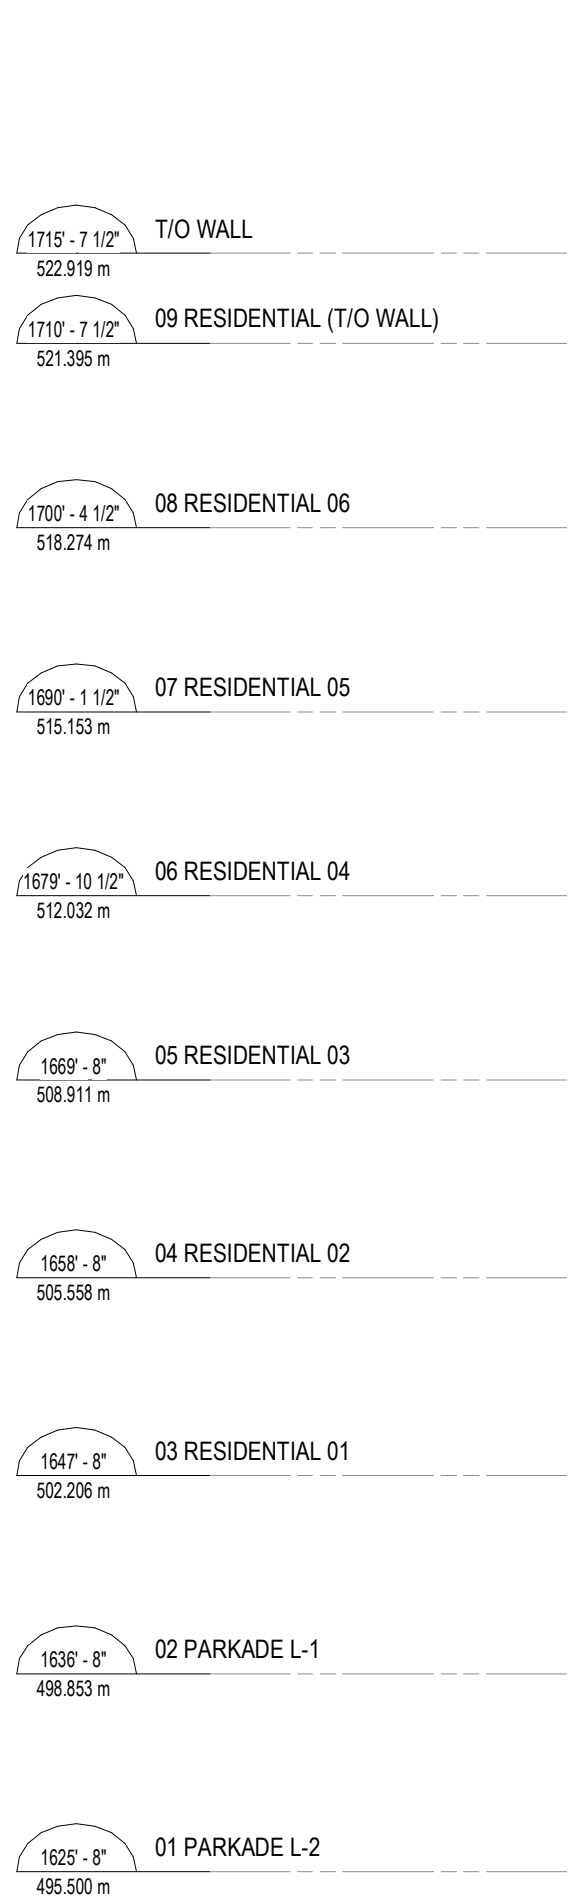

02 BLDG 01: SOUTH (FROM HAWTHORNE)
3/32" = 1'-0"

MATERIAL LEGEND


- 01- ROOF FASCIA (BLACK METAL)
- 02- CLEAR GLASS WINDOWS WITH BLACK FRAMES
- 03- GLASS RAILING WITH BLACK METAL POSTS AND TOP RAIL

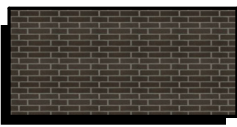


WALL CLADDING (BRICK - STACK BOND)



WALL CLADDING
(METAL HORIZONTAL SIDING
WITH WOOD TEXTURE)

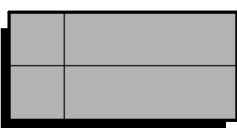

WALL CLADDING
(COMPOSITE PANEL SYSTEM, GRAY)

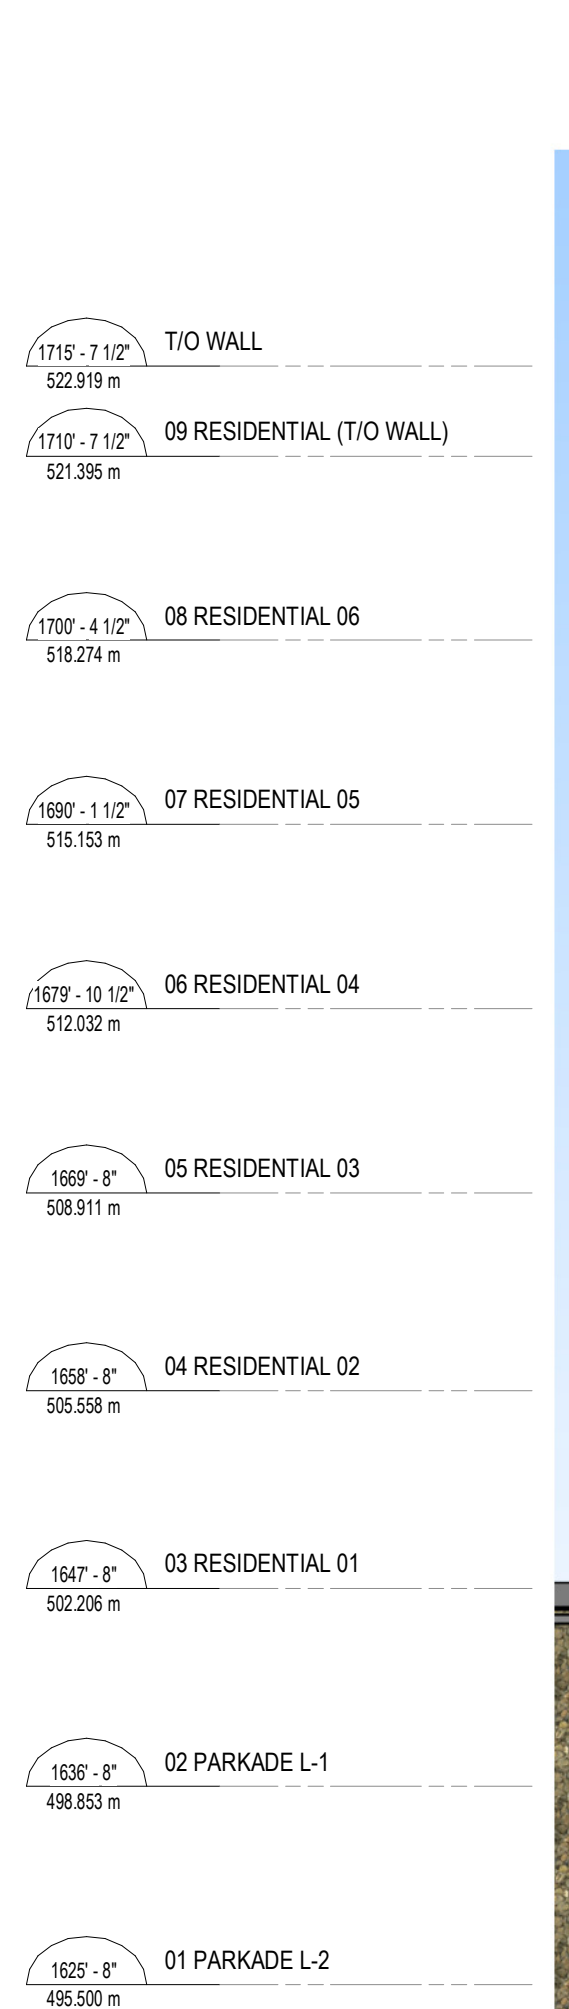

01 BLDG 01: WEST (FROM COURTYARD)
3/32" = 1'-0"

2	20200309	REISSUED FOR DP
1	20190730	ISSUED FOR DP
No.	Date	Description
Revisions		



PATRICK MCGUSKER
ARCHITECTURE INC.
AAA MAIBC MRAIC
3430 BENOULIN ROAD
KELOWNA BC V1W 4M6
Phone: 778-484-0223
pat@pmccarch.com
www.pmccarch.com


project title
LAKEVIEW VILLAGE
PHASE 01
APARTMENTS
2750 OLLALA ROAD
WEST KELOWNA, BC
project no. 3382

drawing title
COLOURED BUILDING 01

designed	PMC	scale	As indicated
drawn	JB		
checked	PMC		
drawing no.			

DP3.06

plotted 2020-03-09 5:01:03 PM

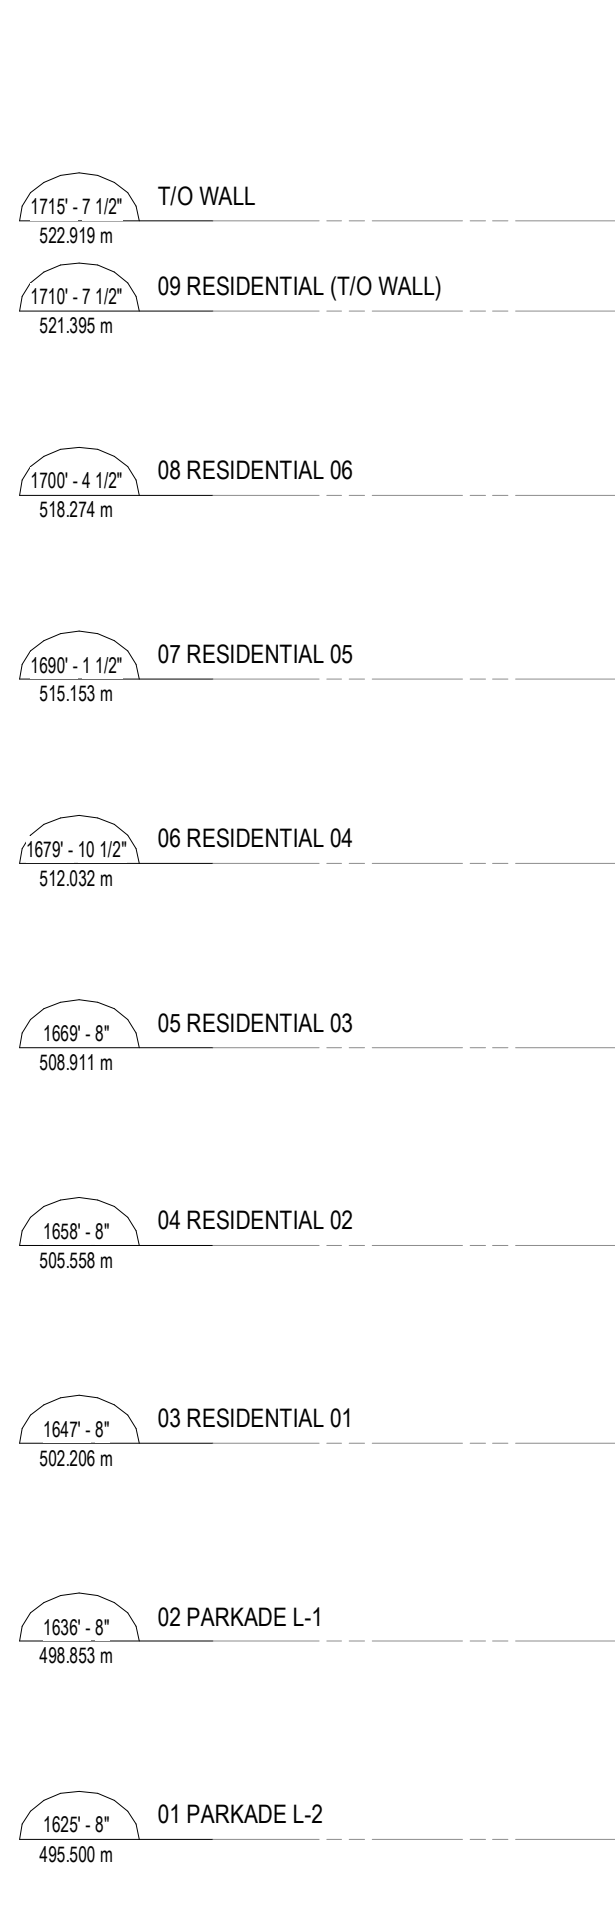

MATERIAL LEGEND

01- ROOF FASCIA (BLACK METAL)

02- CLEAR GLASS WINDOWS WITH BLACK FRAMES



03- GLASS RAILING WITH BLACK METAL POSTS AND TOP RAIL

WALL CLADDING (BRICK - STACK BOND)

WALL CLADDING (METAL HORIZONTAL SIDING WITH WOOD TEXTURE)

WALL CLADDING (COMPOSITE PANEL SYSTEM, GRAY)

02 BLDG 02: NORTH
3/32" = 1'-0"

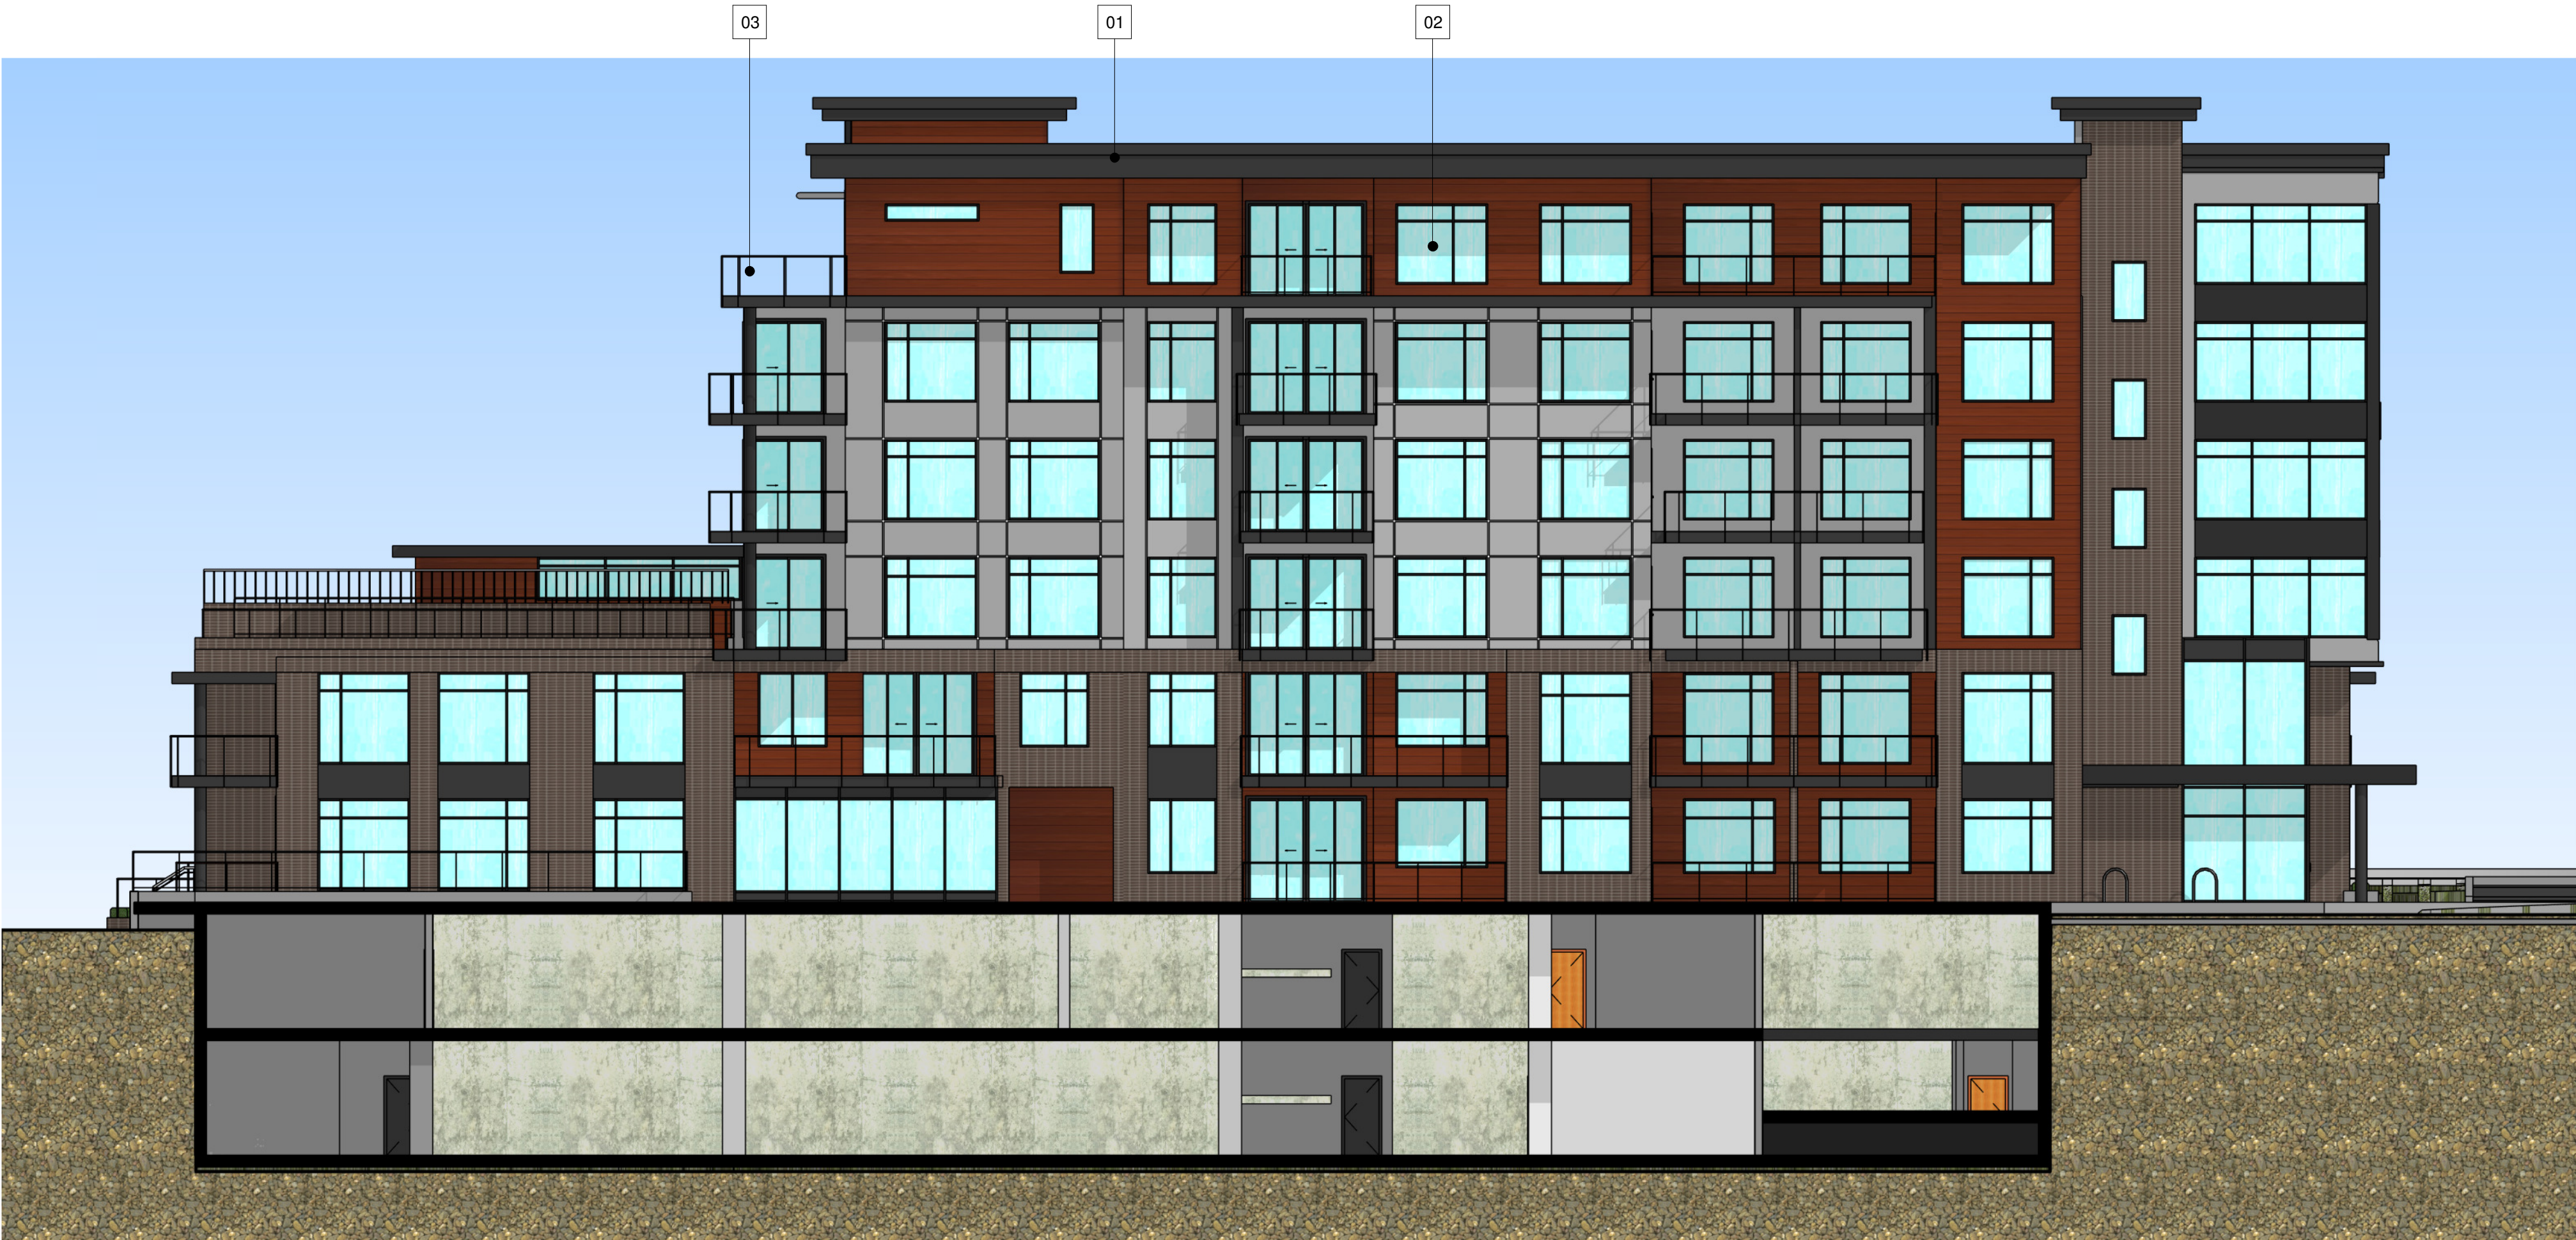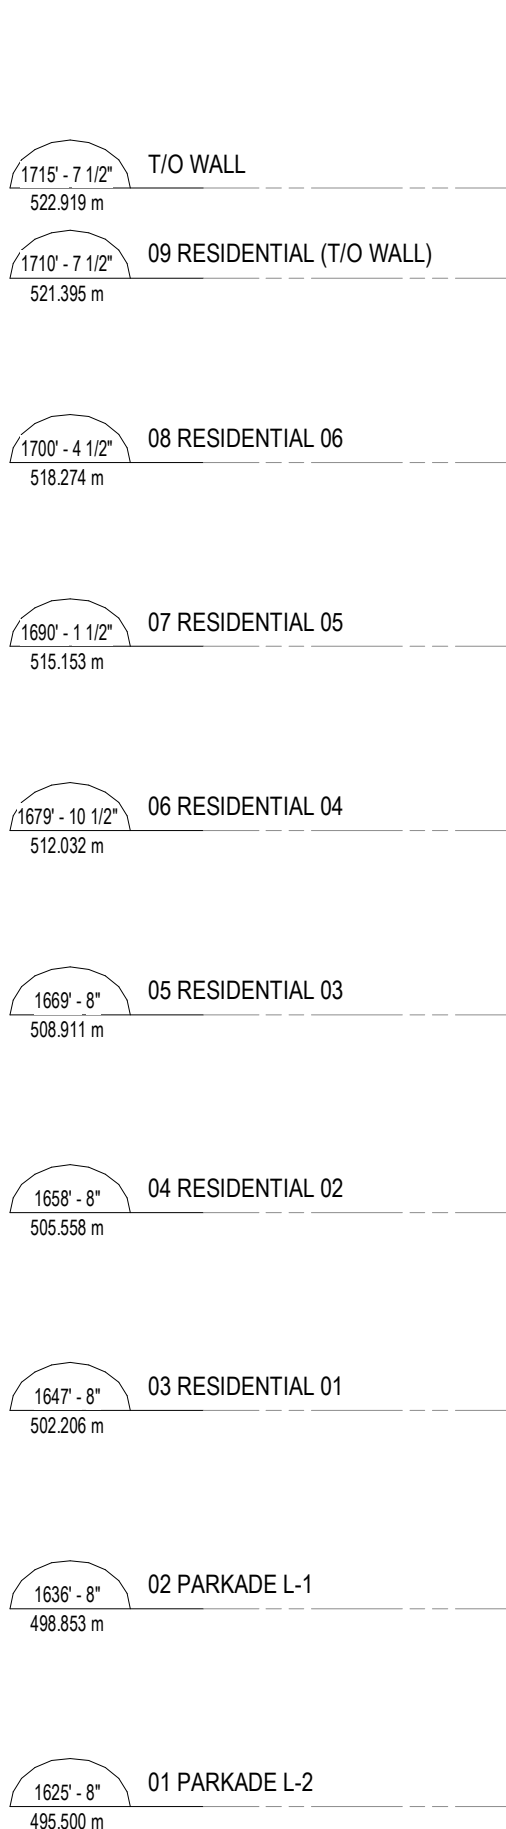

01 BLDG 02: EAST (COURTYARD)
3/32" = 1'-0"

2	20200309	REISSUED FOR DP
1	20190730	ISSUED FOR DP
No.	Date	Description
Revisions		

PM

PATRICK MCGUSKER
ARCHITECTURE INC.

AAA MAIBC MRAIC
3430 BENOULIN ROAD
KELOWNA BC V1W 4M6
~ Phone: 778-484-0223 ~
~ pat@pmccarch.com ~
~ www.pmccarch.com ~


project title
**LAKEVIEW VILLAGE
PHASE 01
APARTMENTS**
2750 OLLALA ROAD
WEST KELOWNA, BC

project no. 3382

drawing title
COLOURED BUILDING 02


designed	PMC	scale	As indicated
drawn	JB		
checked	PMC		
drawing no.			

DP3.07

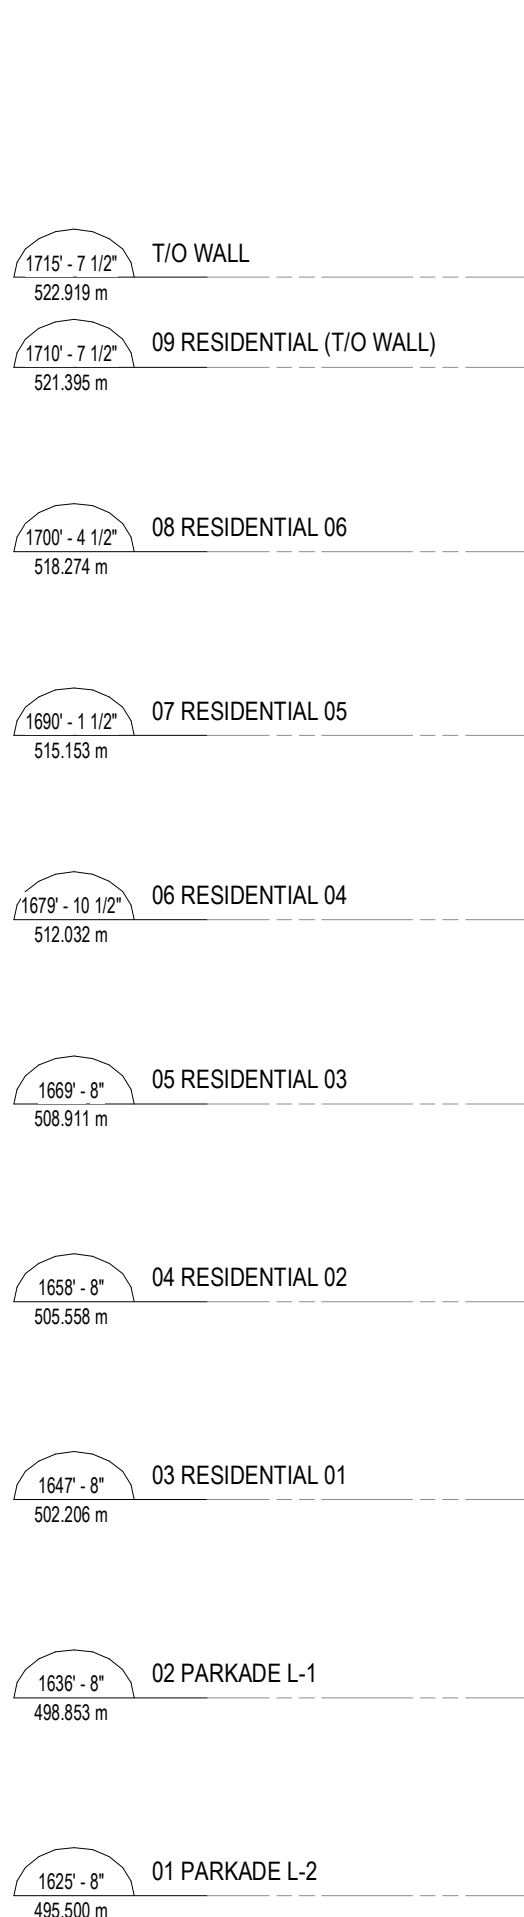


MATERIAL LEGEND

- 01- ROOF FASCIA (BLACK METAL)
- 02- CLEAR GLASS WINDOWS WITH BLACK FRAMES
- 03- GLASS RAILING WITH BLACK METAL POSTS AND TOP RAIL

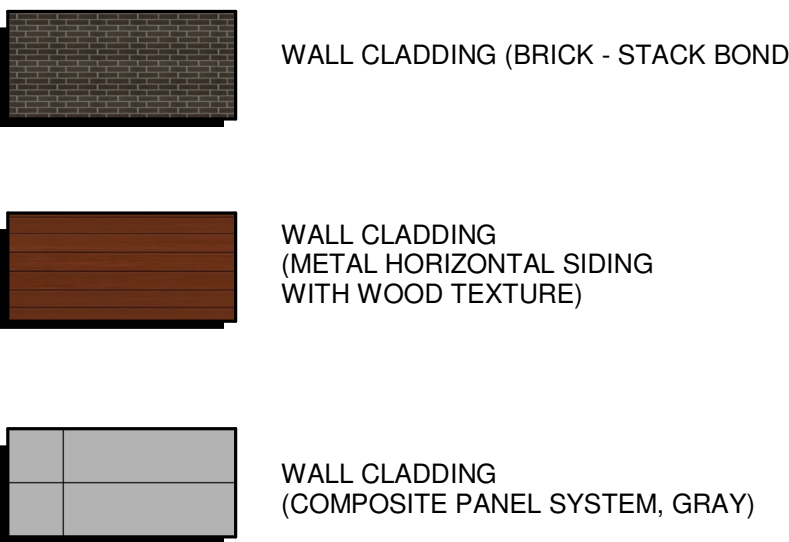

02 BLDG 02: SOUTH
3/32" = 1'-0"

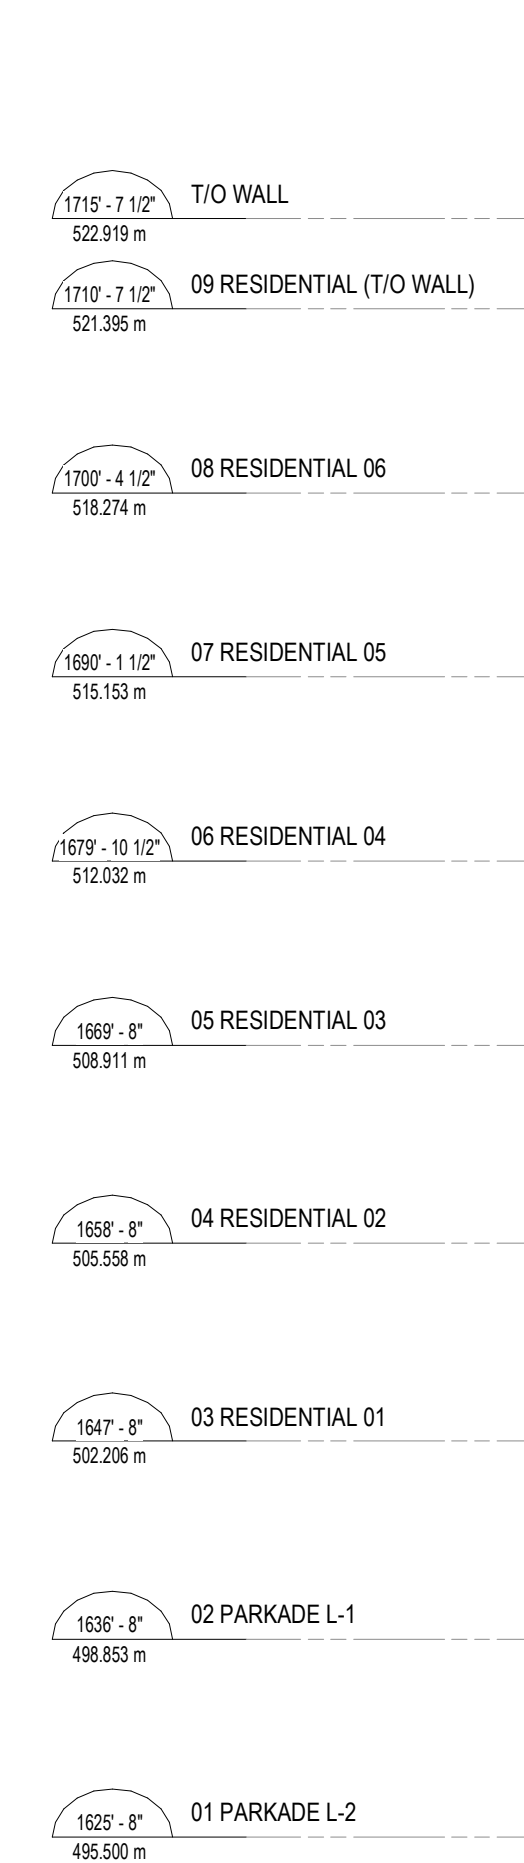

01 BLDG 02: WEST (ROUNDAABOUT)
3/32" = 1'-0"

2	20200309	REISSUED FOR DP
1	20190730	ISSUED FOR DP
No.	Date	Description
Revisions		

PM 

PATRICK MCCUSKER
ARCHITECTURE INC.

AAA MAIBC MRAIC
3430 BENOULIN ROAD
KELOWNA BC V1W 4M6
~ Phone: 778-484-0223 ~
~ pat@pmccarch.com ~
~ www.pmccarch.com ~

project title
**LAKEVIEW VILLAGE
PHASE 01
APARTMENTS**
2750 OLLALA ROAD
WEST KELOWNA, BC

project no. 3382


drawing title
COLOURED BUILDING 02

designed	PMC	scale	As indicated
drawn	JB		
checked	PMC		
drawing no.			

DP3.08



02 CONTEXT ELEVATION: NORTH (FROM ROUNDABOUT/DROPOFF) NTS

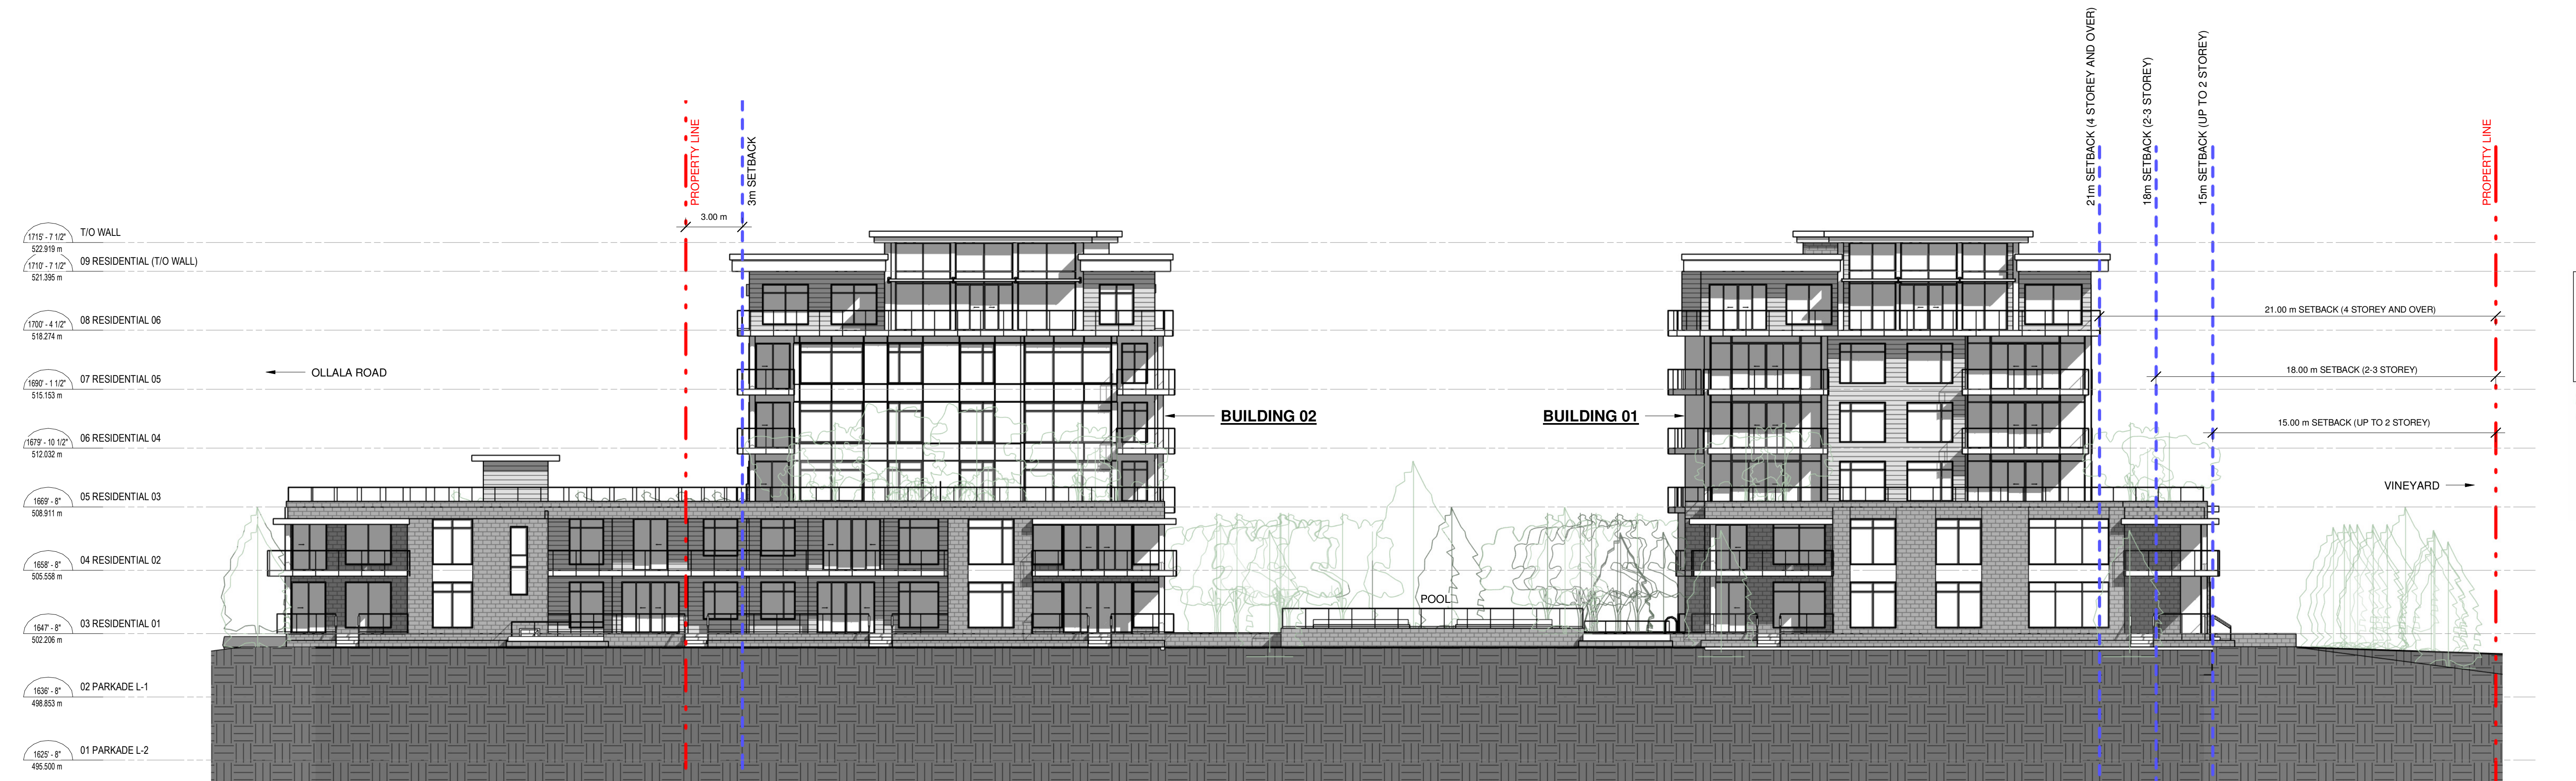

01 CONTEXT ELEVATION: SOUTH (FROM HAWTHORNE) NTS

2	20200309	REISSUED FOR DP
1	20190730	ISSUED FOR DP
No.	Date	Description
Revisions		

PM 

PATRICK MCCUSKER
ARCHITECTURE INC.

AAA MAIBC MRAIC
3430 BENOULIN ROAD
KELOWNA BC V1W 4M5
Phone: 778-484-0223 ~
pat@pmccarch.com
www.pmccarch.com

project title
**LAKEVIEW VILLAGE
PHASE 01
APARTMENTS**
2750 OLLALA ROAD
WEST KELOWNA, BC

project no. 3382

drawing title
CONTEXT ELEVATIONS

designed	PMC	scale	As indicated
drawn	JB		
checked	PMC		
drawing no.			

DP3.11

plotted 2020-03-09 5:02:21 PM

NOTE:
REFER TO LANDSCAPE DRAWINGS FOR HARD SURFACE
AND PLANTING DESIGN



MATERIAL LEGEND

- 01- ROOF FASCIA (BLACK METAL)
02- CLEAR GLASS WINDOWS WITH BLACK FRAMES
03- GLASS RAILING WITH BLACK METAL POSTS AND TOP RAIL

- WALL CLADDING (BRICK - STACK BOND)
WALL CLADDING (METAL HORIZONTAL SIDING WITH WOOD TEXTURE)
WALL CLADDING (COMPOSITE PANEL SYSTEM, GRAY)

2	20200309	REISSUED FOR DP
1	20190730	ISSUED FOR DP
No.	Date	Description
Revisions		



PATRICK MCCUSKER
ARCHITECTURE INC.
AAA MAIBC MRAIC
3430 BENOULIN ROAD
KELOWNA BC V1W 4M6
Phone: 778-484-0223
pat@pmccarch.com
www.pmccarch.com


project title
LAKEVIEW VILLAGE
PHASE 01
APARTMENTS
2750 OLLALA ROAD
WEST KELOWNA, BC
project no. 3382

drawing title
ENLARGED PARTIAL
COLOURED ELEVATION

designed	PMC	scale	As indicated
drawn	JB		
checked	PMC		
drawing no.			

DP3.21

1 ENLARGED PARTIAL COLOURED ELEVATION
1/4" = 1'-0"

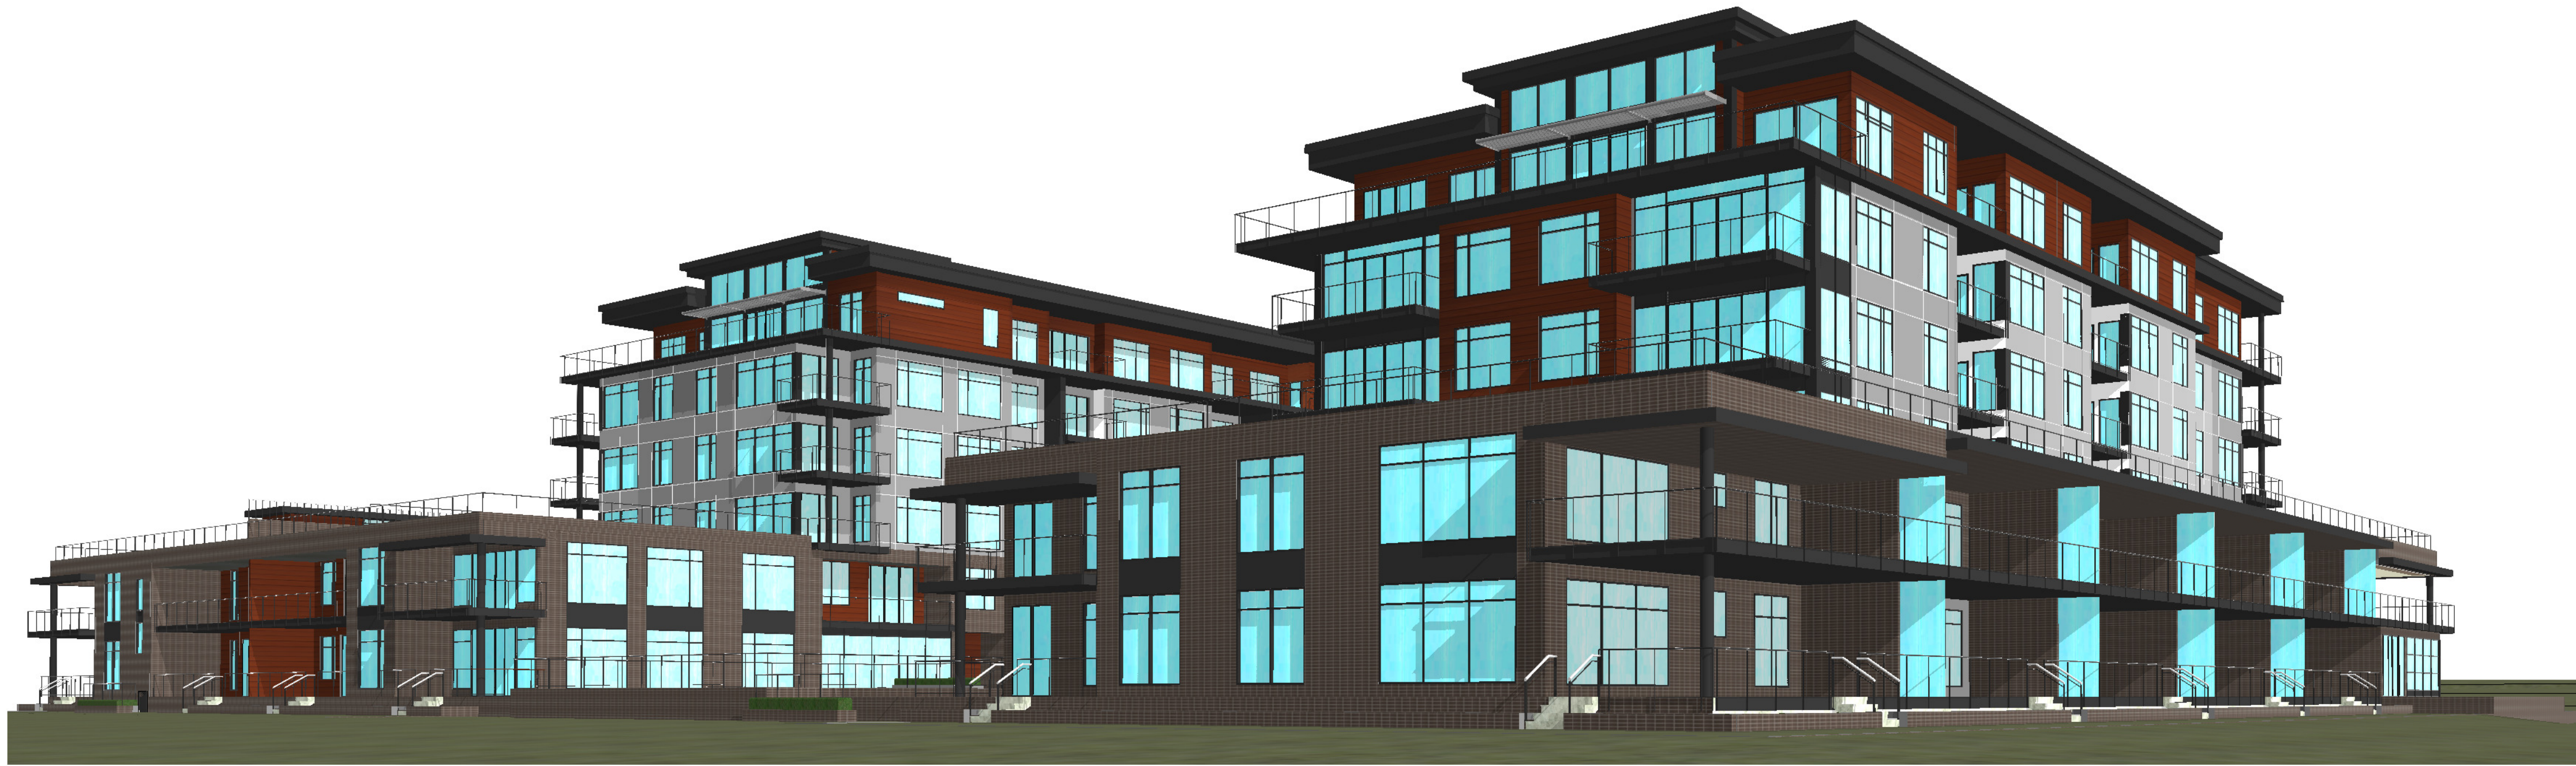

4 ILLUSTRATION: FROM SOUTHEAST (HAWTHORNE)



03 ILLUSTRATION: FROM NORTHWEST (OLLALA)



01 ILLUSTRATION: BLDG 02 FROM SOUTH (HAWTHORNE)



2 ILLUSTRATION: BLDG 01 FROM DROPOFF (ANDERS)

2	20200309	REISSUED FOR DP
1	20190730	ISSUED FOR DP
No.	Date	Description
Revisions		



PATRICK MCCUSKER
ARCHITECTURE INC.
AAA MAIBC MRAIC
3430 BENOULIN ROAD
KELOWNA BC V1W 4M6
~ Phone: 778-484-0223 ~
pat@pmccarch.com
www.pmccarch.com

project title
LAKEVIEW VILLAGE
PHASE 01
APARTMENTS
2750 OLLALA ROAD
WEST KELOWNA, BC
project no. 3382


drawing title
ILLUSTRATIONS

designed	PMC	scale
drawn	JB	
checked	PMC	
drawing no.		

DP3.31



02 001_BUILDING_01_SECTION
3/32" = 1'-0"

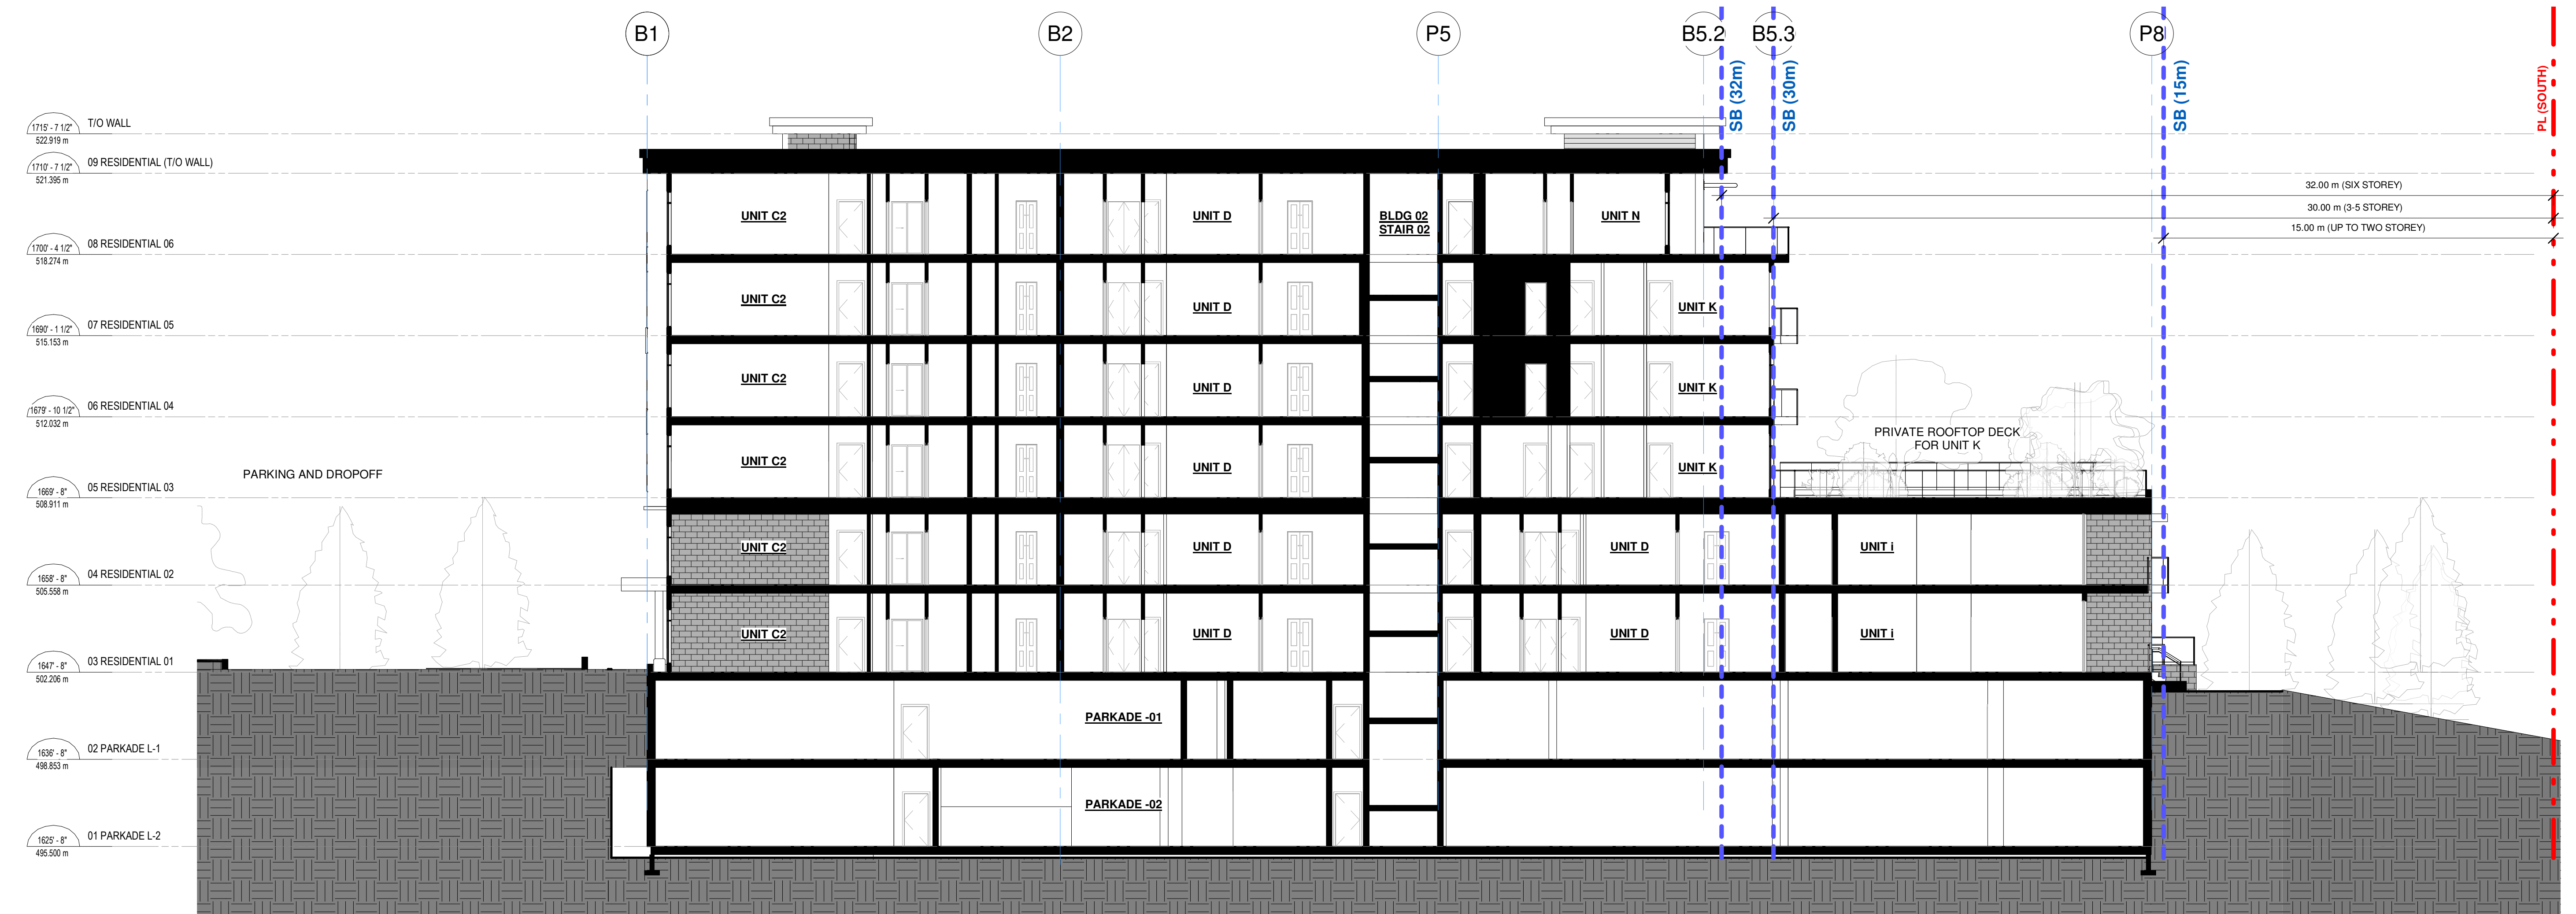

01 001_BUILDING_02_SECTION
3/32" = 1'-0"

2	20200309	REISSUED FOR DP
1	20190730	ISSUED FOR DP
No.	Date	Description
Revisions		

PM 

PATRICK MCCUSKER
ARCHITECTURE INC.


AAA MAIBC MRAIC
3430 BENOULIN ROAD
KELOWNA, BC V1W 4M6
Phone: 778-484-0223 ~
pat@pmccarch.com
www.pmccarch.com

project title
**LAKEVIEW VILLAGE
PHASE 01
APARTMENTS**
2750 OLLALA ROAD
WEST KELOWNA, BC
project no. 3382

drawing title
BUILDING SECTIONS

designed	PMC	scale	3/32" = 1'-0"
drawn	JB		
checked	PMC		
drawing no.			

DP4.01

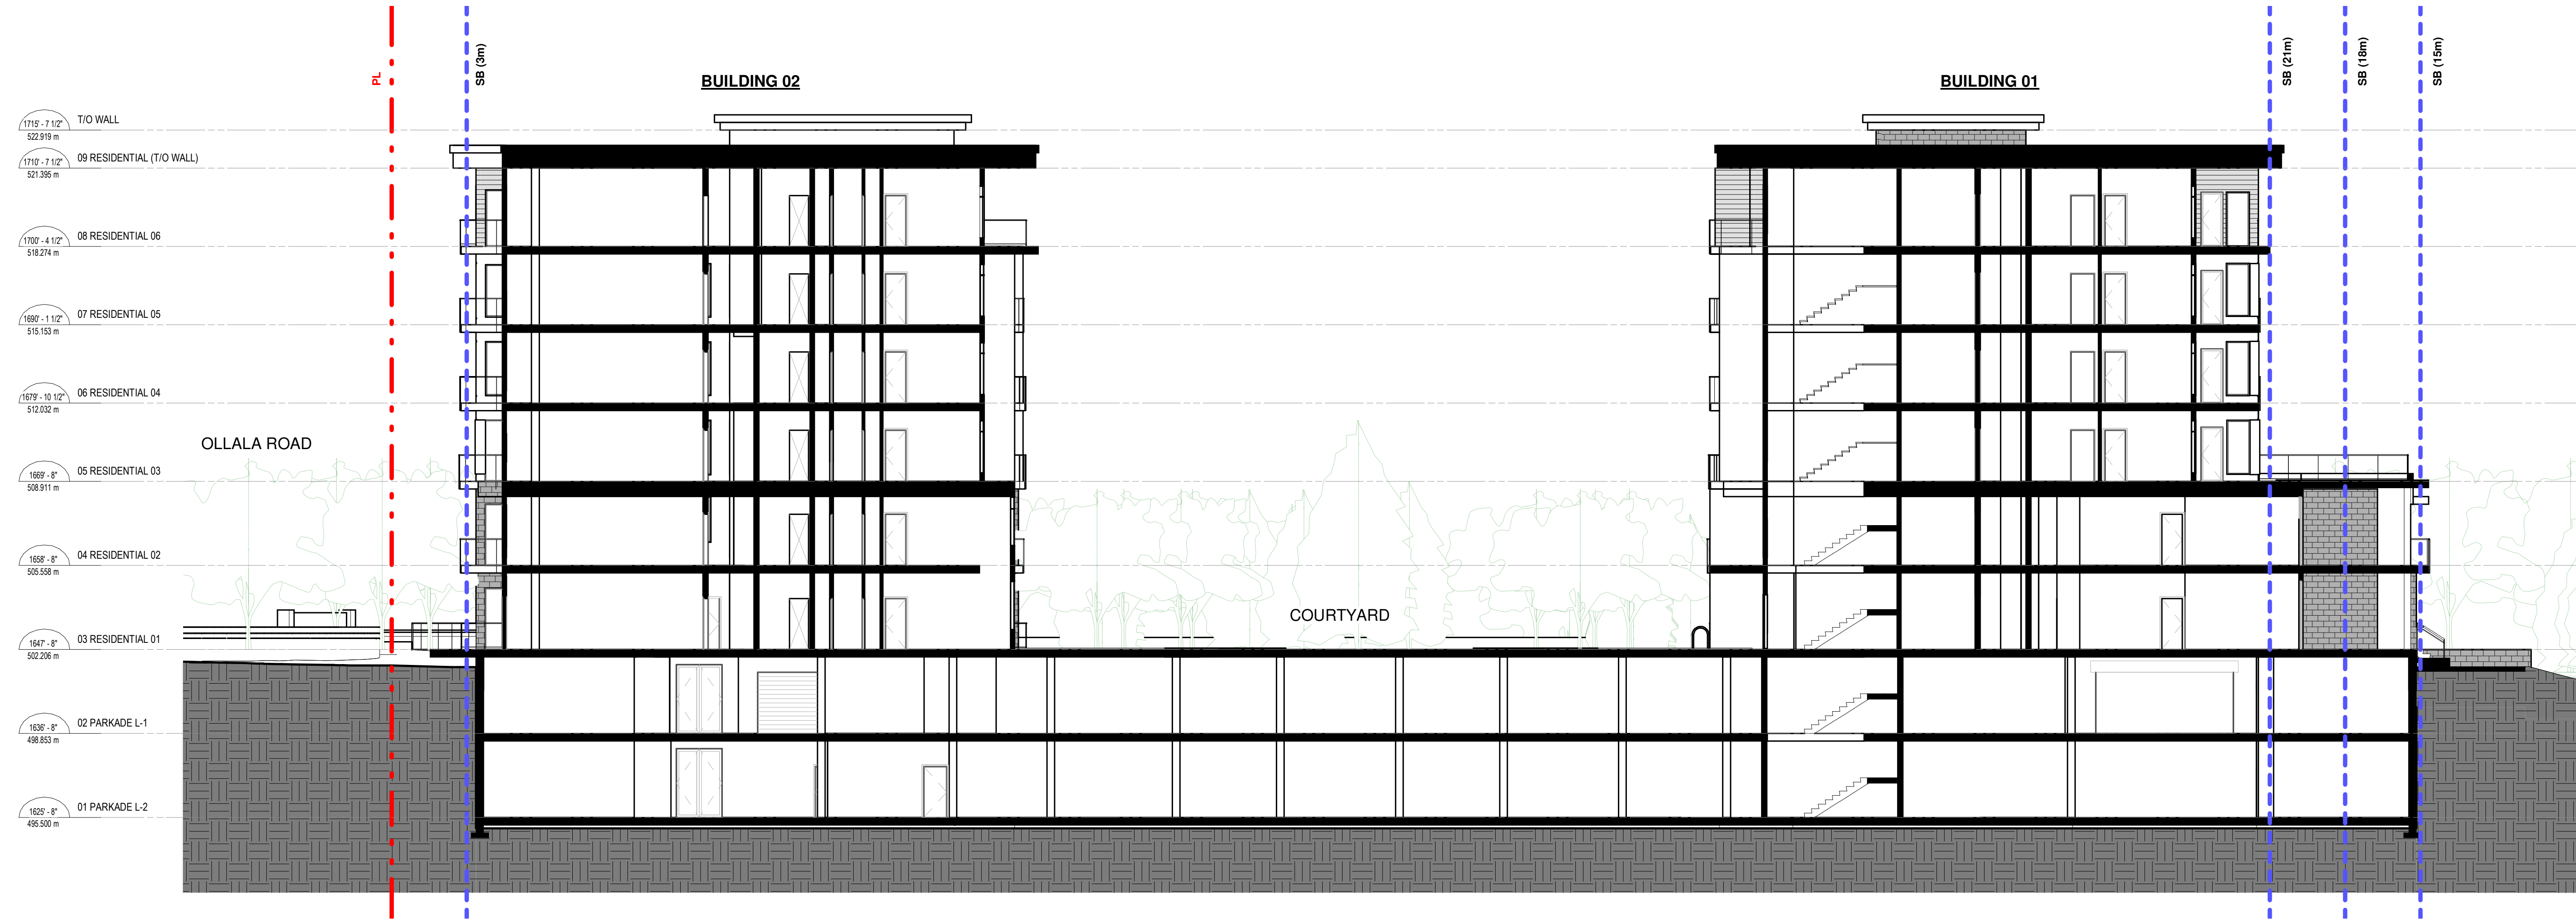

2	20200309	REISSUED FOR DP
1	20190730	ISSUED FOR DP
No.	Date	Description
Revisions		

PM

PATRICK MCGUSKER
ARCHITECTURE INC.

AAA MAIBC MRAIC

3430 BENOULIN ROAD
KELOWNA, BC V1W 4M5
~ Phone: 778-484-0223 ~
~ pat@pmccarch.com
~ www.pmccarch.com

project title
**LAKEVIEW VILLAGE
PHASE 01
APARTMENTS**
2750 OLLALA ROAD
WEST KELOWNA, BC
project no. 3382

designed	PMC	scale	3/32" = 1'-0"
drawn	JB		
checked	PMC		
drawing no.			