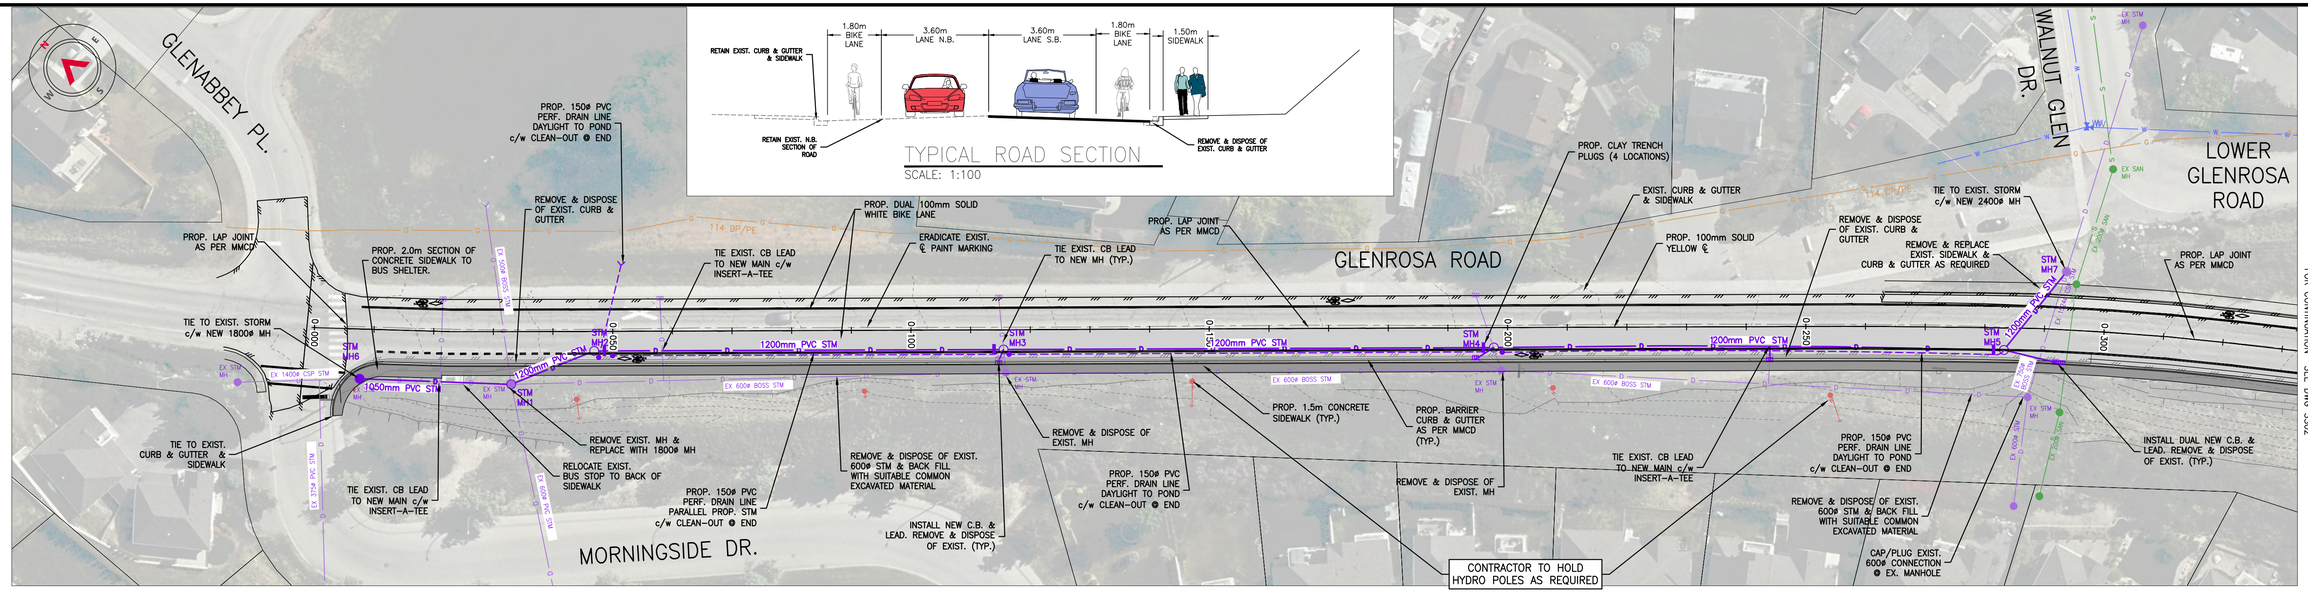

FOR CONTINUATION SEE DWG SS02

NOTE:
ROTATE MANHOLE LIDS TO SOUTHBOUND BIKE LANE SIDE (TYP.)

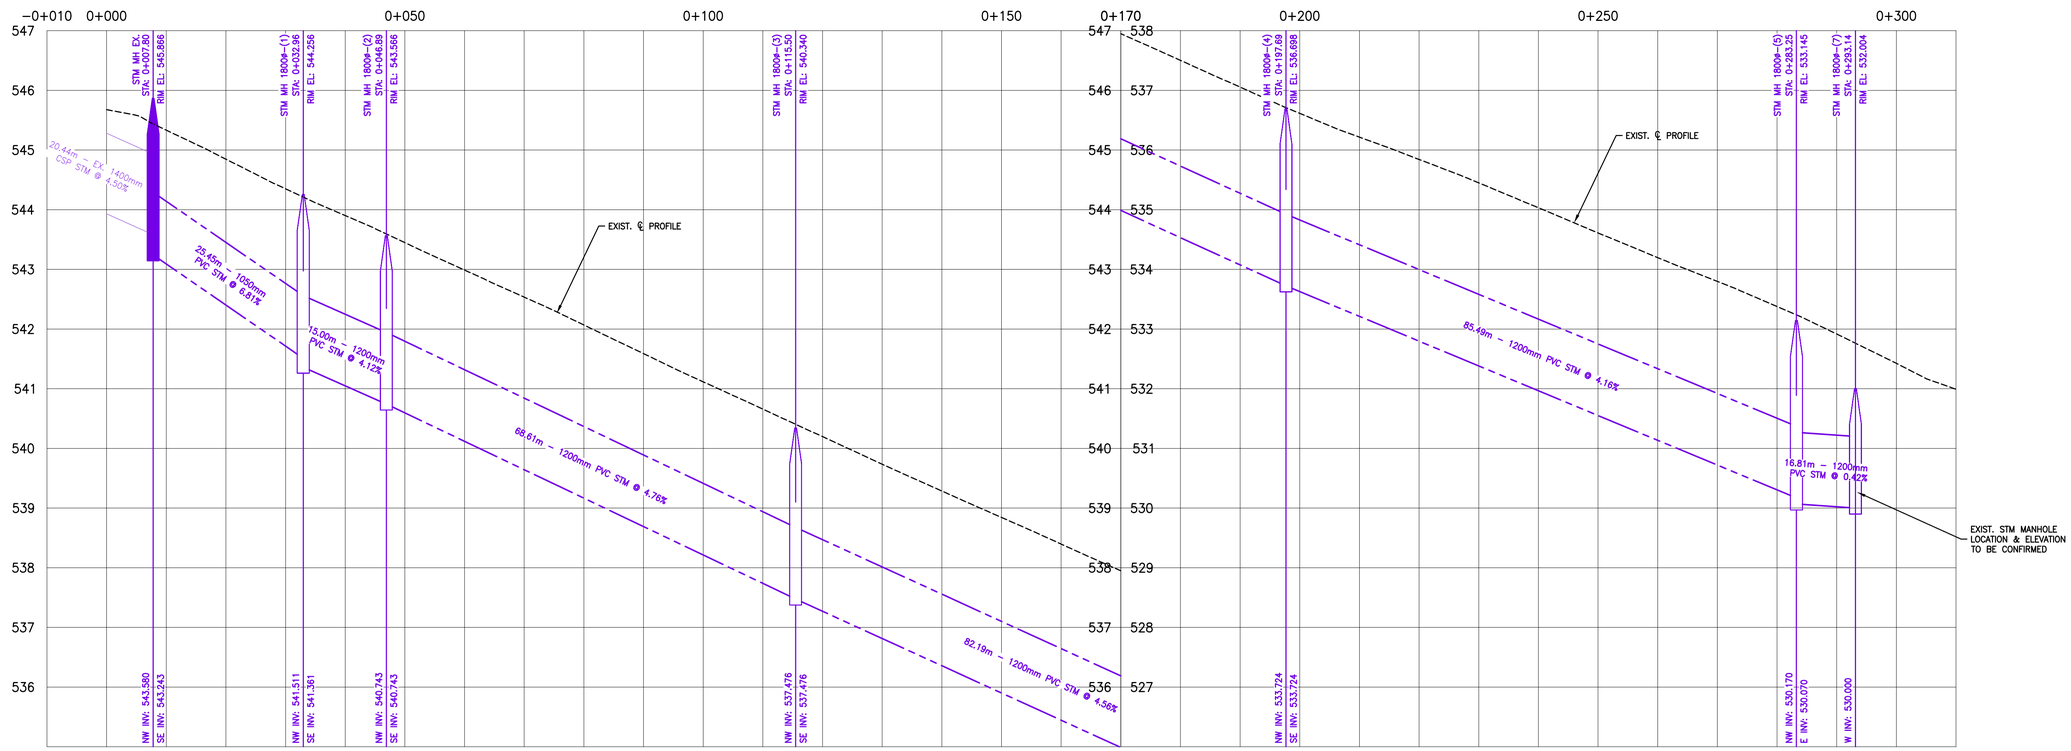

REFERENCE DRAWINGS		
DRAWING NO	DRAWING DESCRIPTION/TITLE	REF
-	-	1

Copyright © Allnorth Consultants Limited and affiliated companies, all rights reserved. The information contained in this document is the exclusive property of Allnorth Consultants Limited and affiliated companies and shall not be reproduced, or disclosed, or communicated to any unauthorized person, or used in any other unauthorized manner / form whatsoever, without the express written permission of Allnorth Consultants Limited and affiliated companies.

REV	YY/MM/DD	DESCRIPTION	DRWN	APVD
A	20/11/04	ISSUED FOR REVIEW	AC	SD

CLIENT: West Kelowna

Allnorth

TITLE:
STORM & ROAD WORKS
STA. 0+000 to STA. 0+310
PLAN PROFILE

PROJECT:
LOWER GLENROSA STORM SEWER UPGRADE

CLIENT NO:		DRWN:	AC	DATE:	20/11/03
PROJECT NO:	19KW0005	DSGN:	SD	DATE:	20/11/03
DRAWING SIZE:	ANSI "D"	CHKD:	-	DATE:	-
SCALE:	H 1:500 V 1:50	APVD:	-	DATE:	-

DWG NO: **19KW0005-175-SS01**
REV: **A**

Date: 2020/11/10 3:27 PM | User: Anthony Cimbaro | File: P:\KW\2019\19KW0005 CoWK - Glenrosa Road Improvements\1000-Drawings\1011-Civil\04-Baseplans\Lower Glenrosa Storm | Layout: SS01 | Paper Size: 863.6mm x 558.8mm