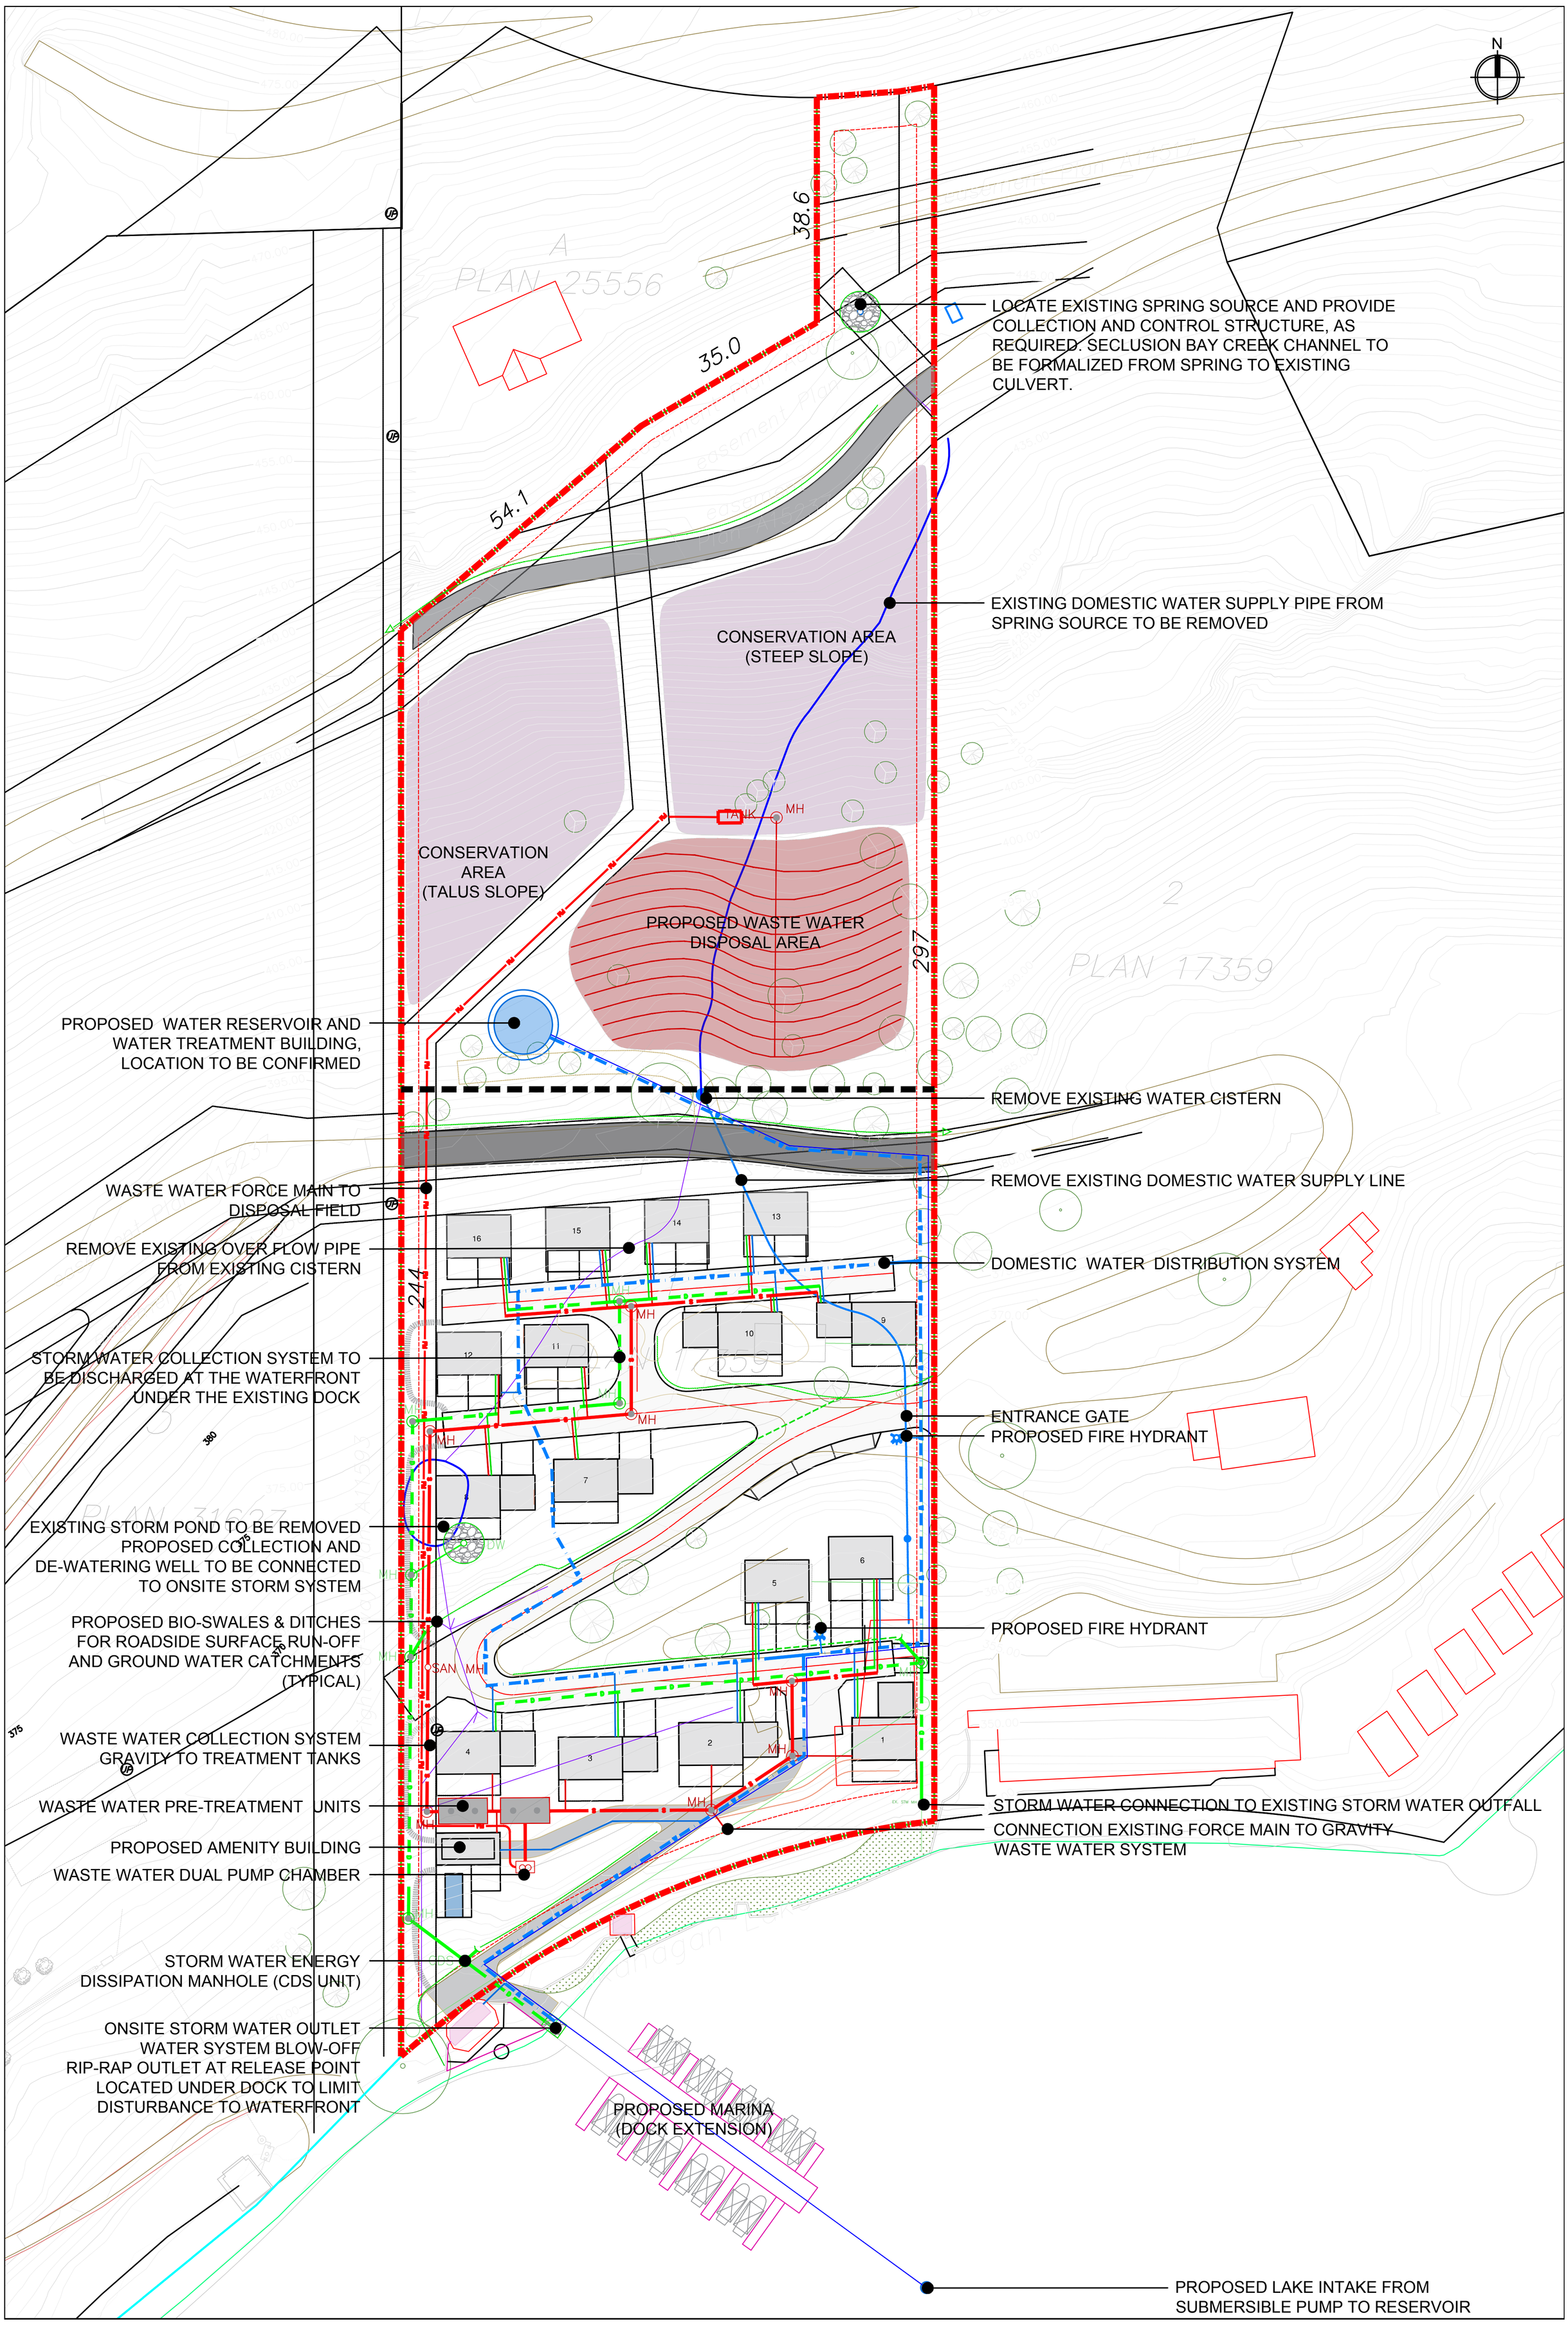

BEAR LAND
DEVELOPMENT SERVICES LTD.
MAIL: 4117 HUGHES ROAD, KELOWNA, BC V1W 4S3
CELL: 250.863.9253 WEB: www.BearLand.ca

ECO-SERVICING CONCEPT PLAN
3060 SECLUSION BAY - ECO-VILLAS

DRAWING C-03
2019-04-11 KJ
SCALE 1:500